


CITY OF VINCENT
RECEIVED
8 February 2019

HOPE STREET

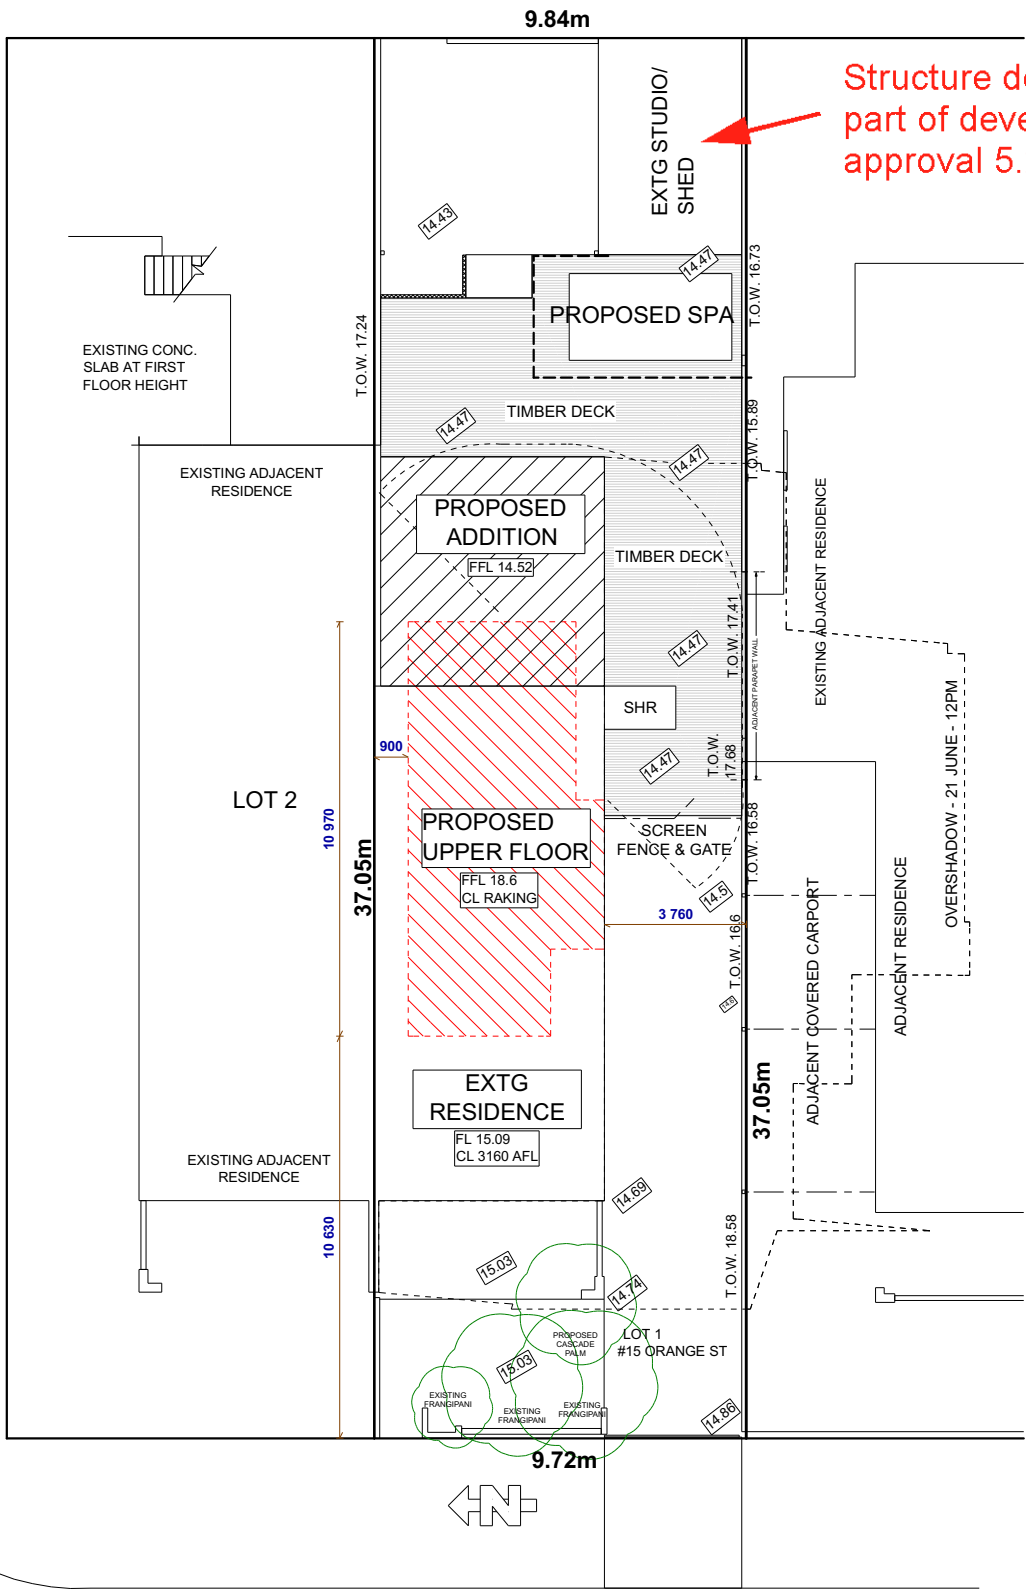

Structure does not form
part of development
approval 5.2018.289.1

SITE PLAN
1:200

ORANGE AVENUE

NOTE: PRELIMINARY DRAWINGS UNTIL SIGNED - I/ WE HAVING INSPECTED THESE ARCHITECTURAL DRAWINGS,
APPROVE THEM TO BE USED FOR COUNCIL APPROVAL, ENGINEERING AND ALL OTHER RELEVANT USES.

SIGNED OWNER _____ DATE _____
SIGNED BUILDER _____ DATE _____
SIGNED WITNESS _____ DATE _____

NOTE: ALL CARE HAS BEEN TAKEN IN IN THE PREPARATION OF THESE DRAWINGS. DO NOT SCALE OFF DRAWINGS




CLIENT: DEREK BOWER
ADDRESS: 14 ORANGE AVENUE, PERTH

©
COPYRIGHT

SITE PLAN

DATE: 5/02/2019 BY: JP
SCALE: 1:200 PAGE: 1 OF 8
JOB No: 020-12

CITY OF VINCENT
RECEIVED
8 February 2019

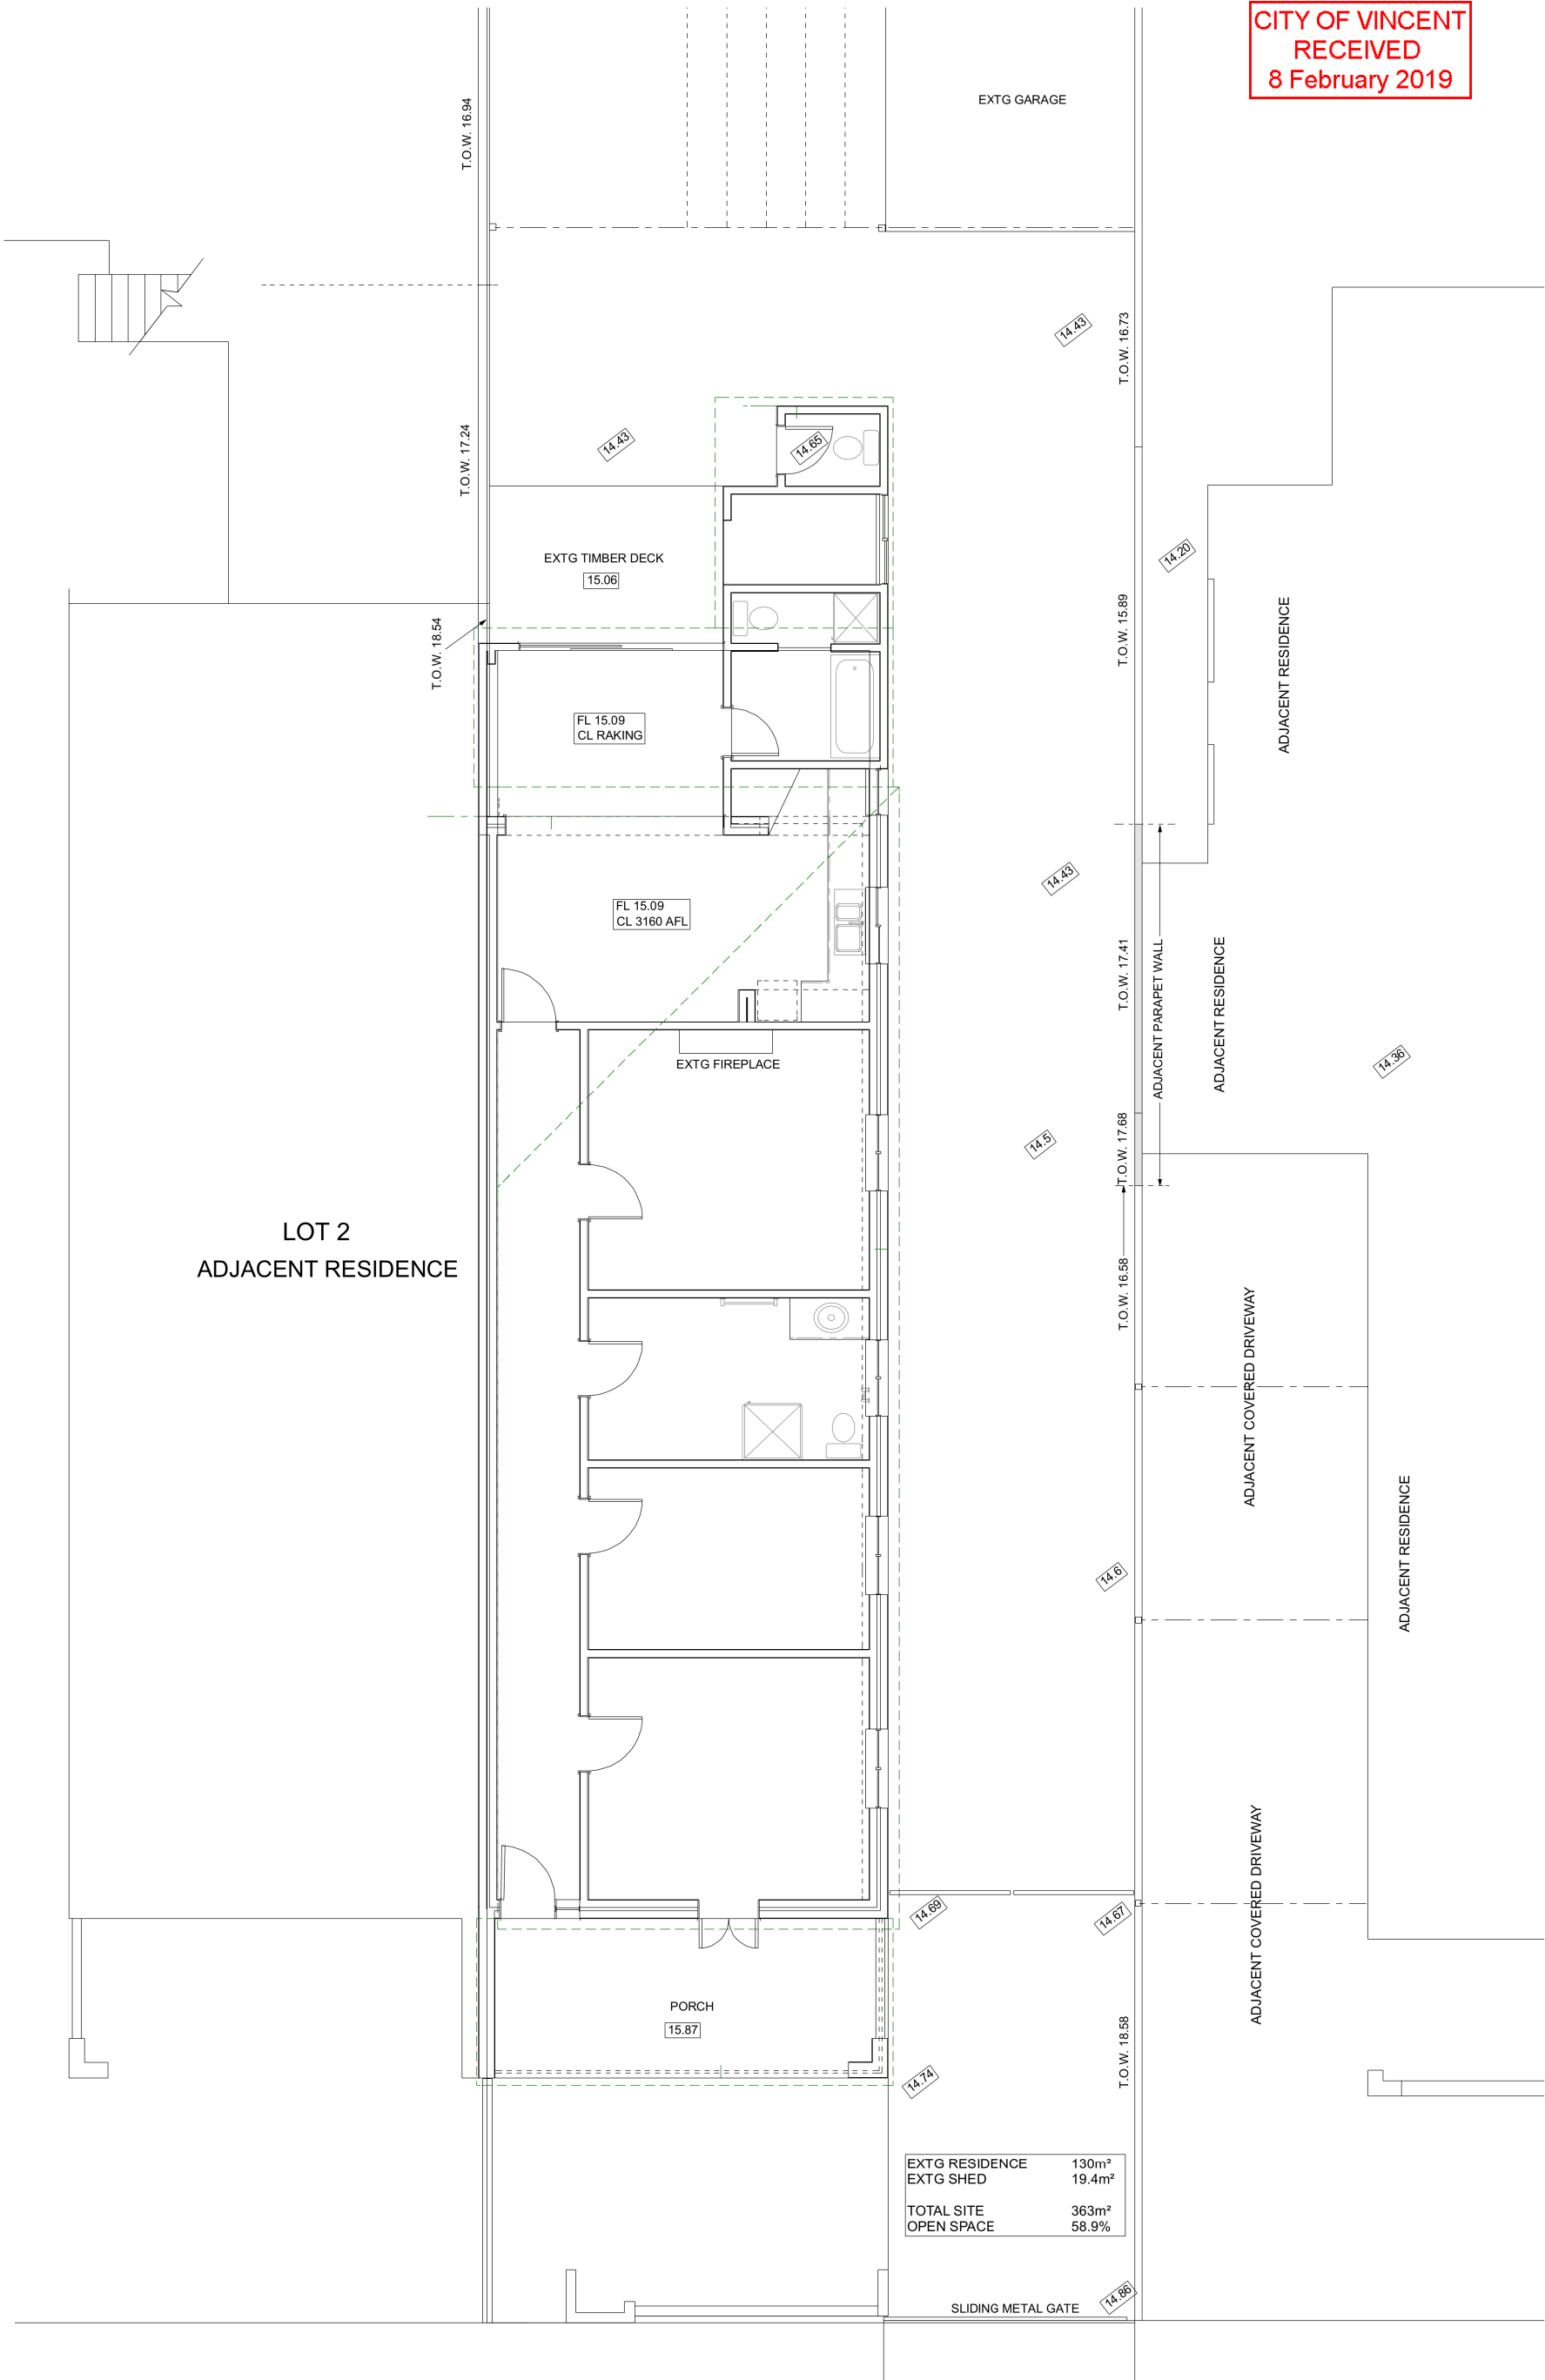

NOTE: PRELIMINARY DRAWINGS UNTIL SIGNED - I/ WE HAVING INSPECTED THESE ARCHITECTURAL DRAWINGS, APPROVE THEM TO BE USED FOR COUNCIL APPROVAL, ENGINEERING AND ALL OTHER RELEVANT USES.

SIGNED OWNER _____ DATE _____
SIGNED BUILDER _____ DATE _____
SIGNED WITNESS _____ DATE _____

NOTE: ALL CARE HAS BEEN TAKEN IN IN THE PREPARATION OF THESE DRAWINGS. DO NOT SCALE OFF DRAWINGS



CLIENT: DEREK BOWER
ADDRESS: 14 ORANGE AVENUE, PERTH

© COPYRIGHT

EXISTING
FLOOR
PLAN


DATE: 5/02/2019
SCALE: 1:100
JOB No: 020-12

BY: JP
PAGE: 2 OF 8

CITY OF VINCENT
RECEIVED
8 February 2019

NOTE: PRELIMINARY DRAWINGS UNTIL SIGNED - I/ WE HAVING INSPECTED THESE ARCHITECTURAL DRAWINGS,
APPROVE THEM TO BE USED FOR COUNCIL APPROVAL, ENGINEERING AND ALL OTHER RELEVANT USES.

SIGNED OWNER _____ DATE _____
SIGNED BUILDER _____ DATE _____
SIGNED WITNESS _____ DATE _____

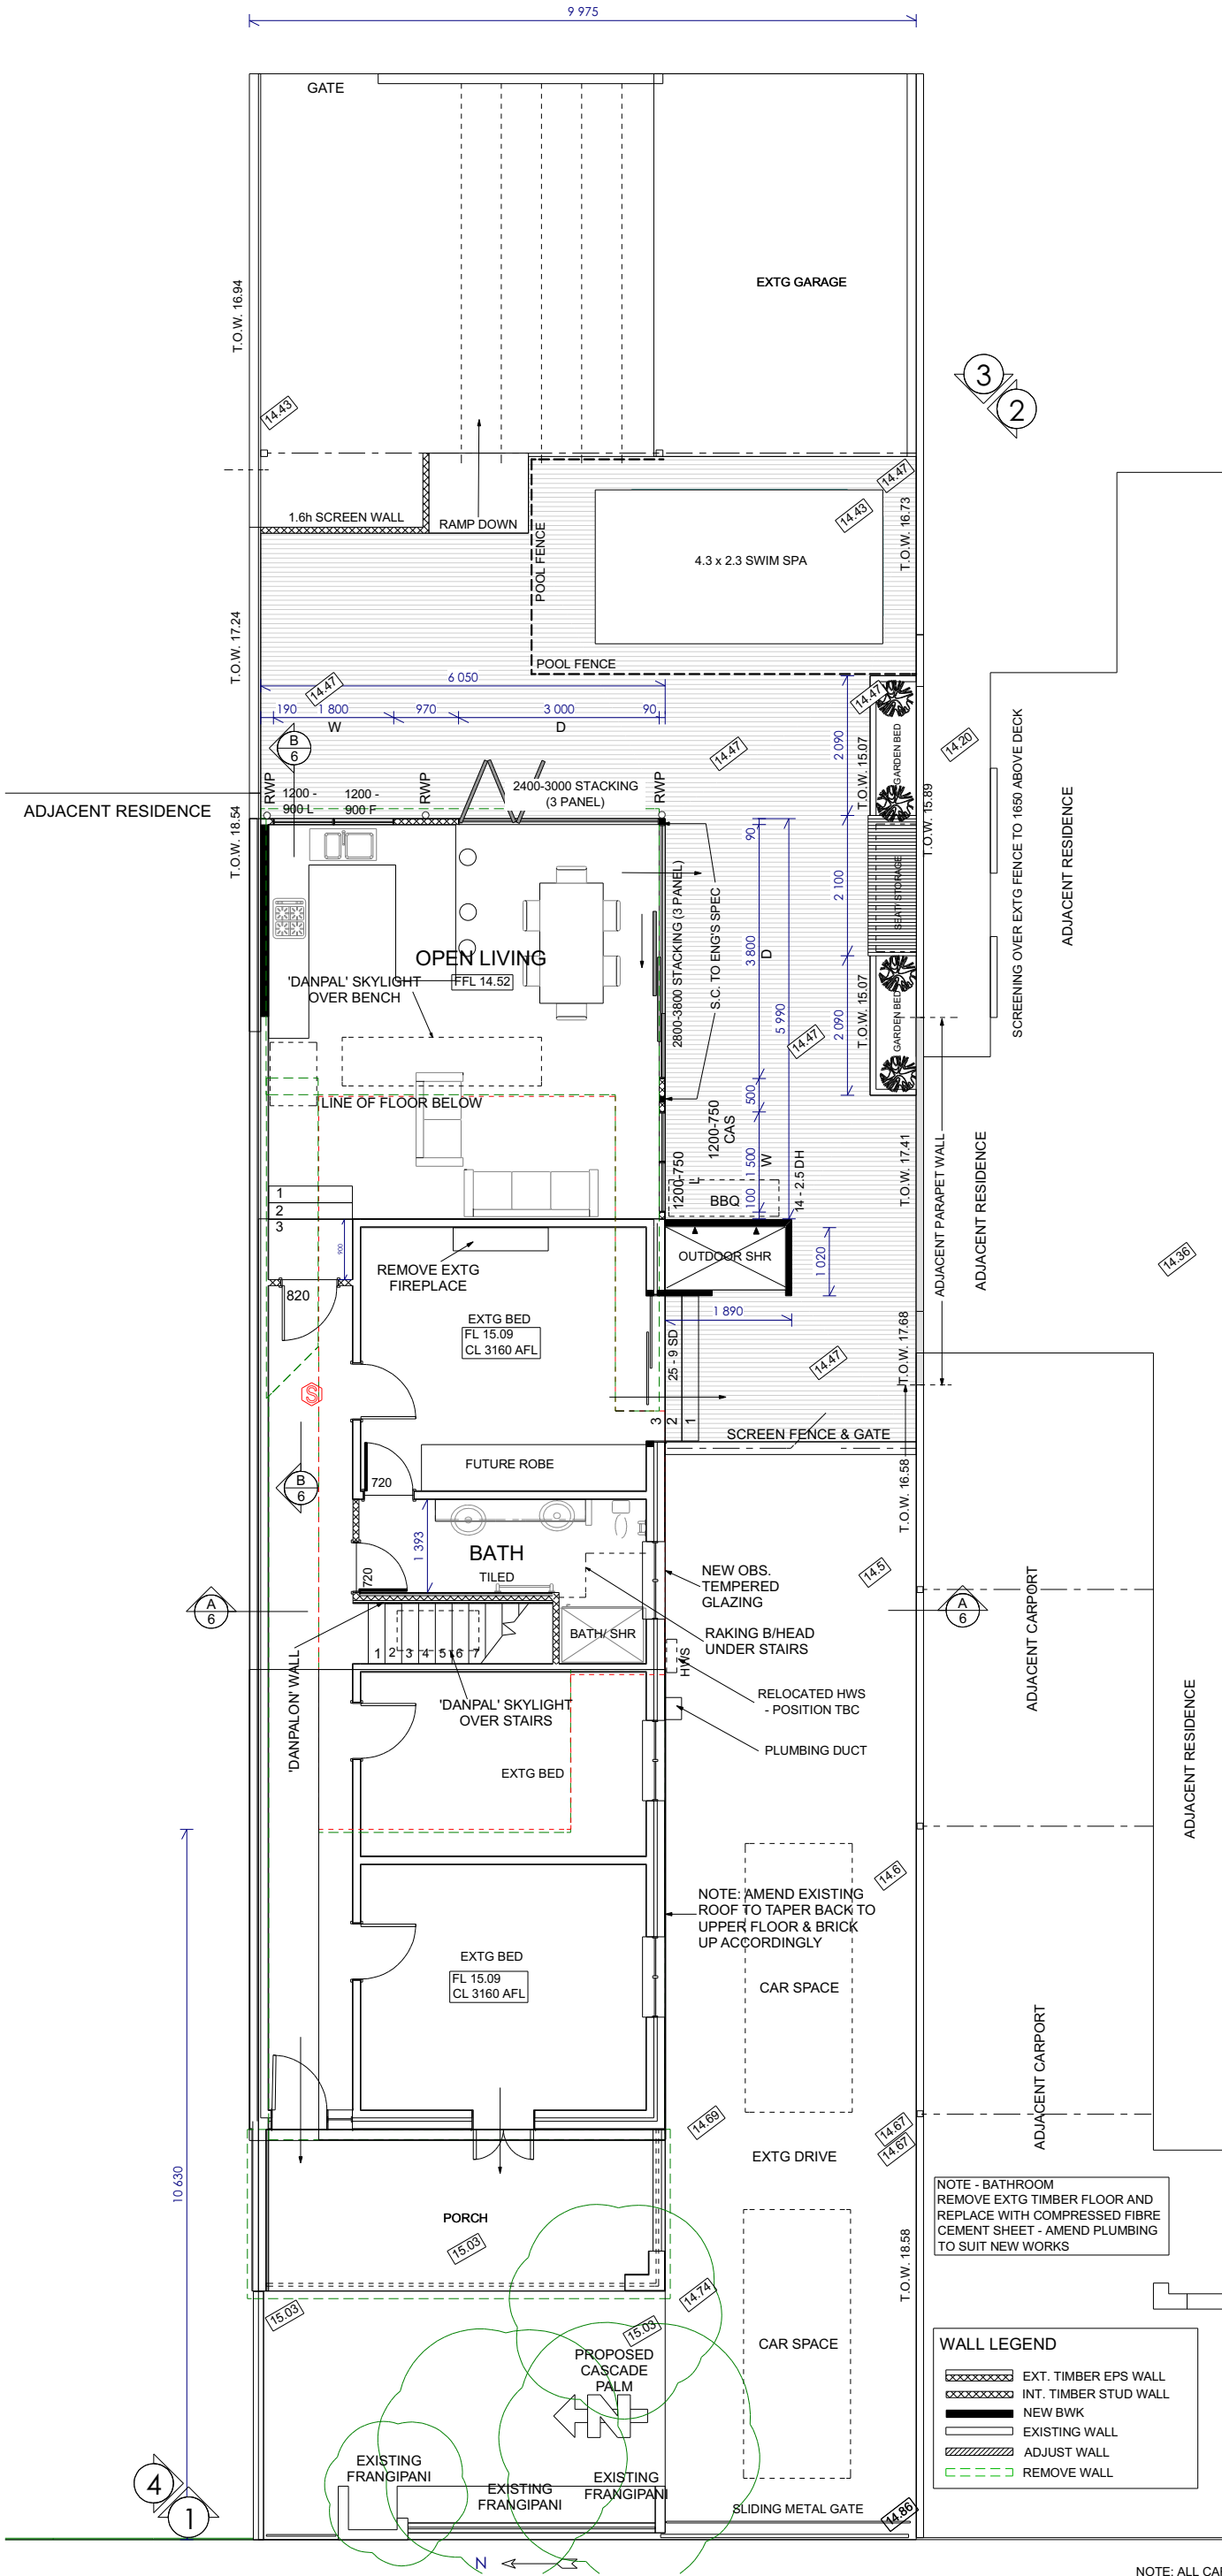

NOTE: ALL CARE HAS BEEN TAKEN IN IN THE PREPARATION OF THESE DRAWINGS. DO NOT SCALE OFF DRAWINGS




CLIENT: DEREK BOWER
ADDRESS: 14 ORANGE AVENUE, PERTH

©
COPYRIGHT

PROPOSED
LOWER
FLOOR

DATE: 5/02/2019
SCALE: 1:100
JOB No: 020-12
BY: JP
PAGE: 3 OF 8

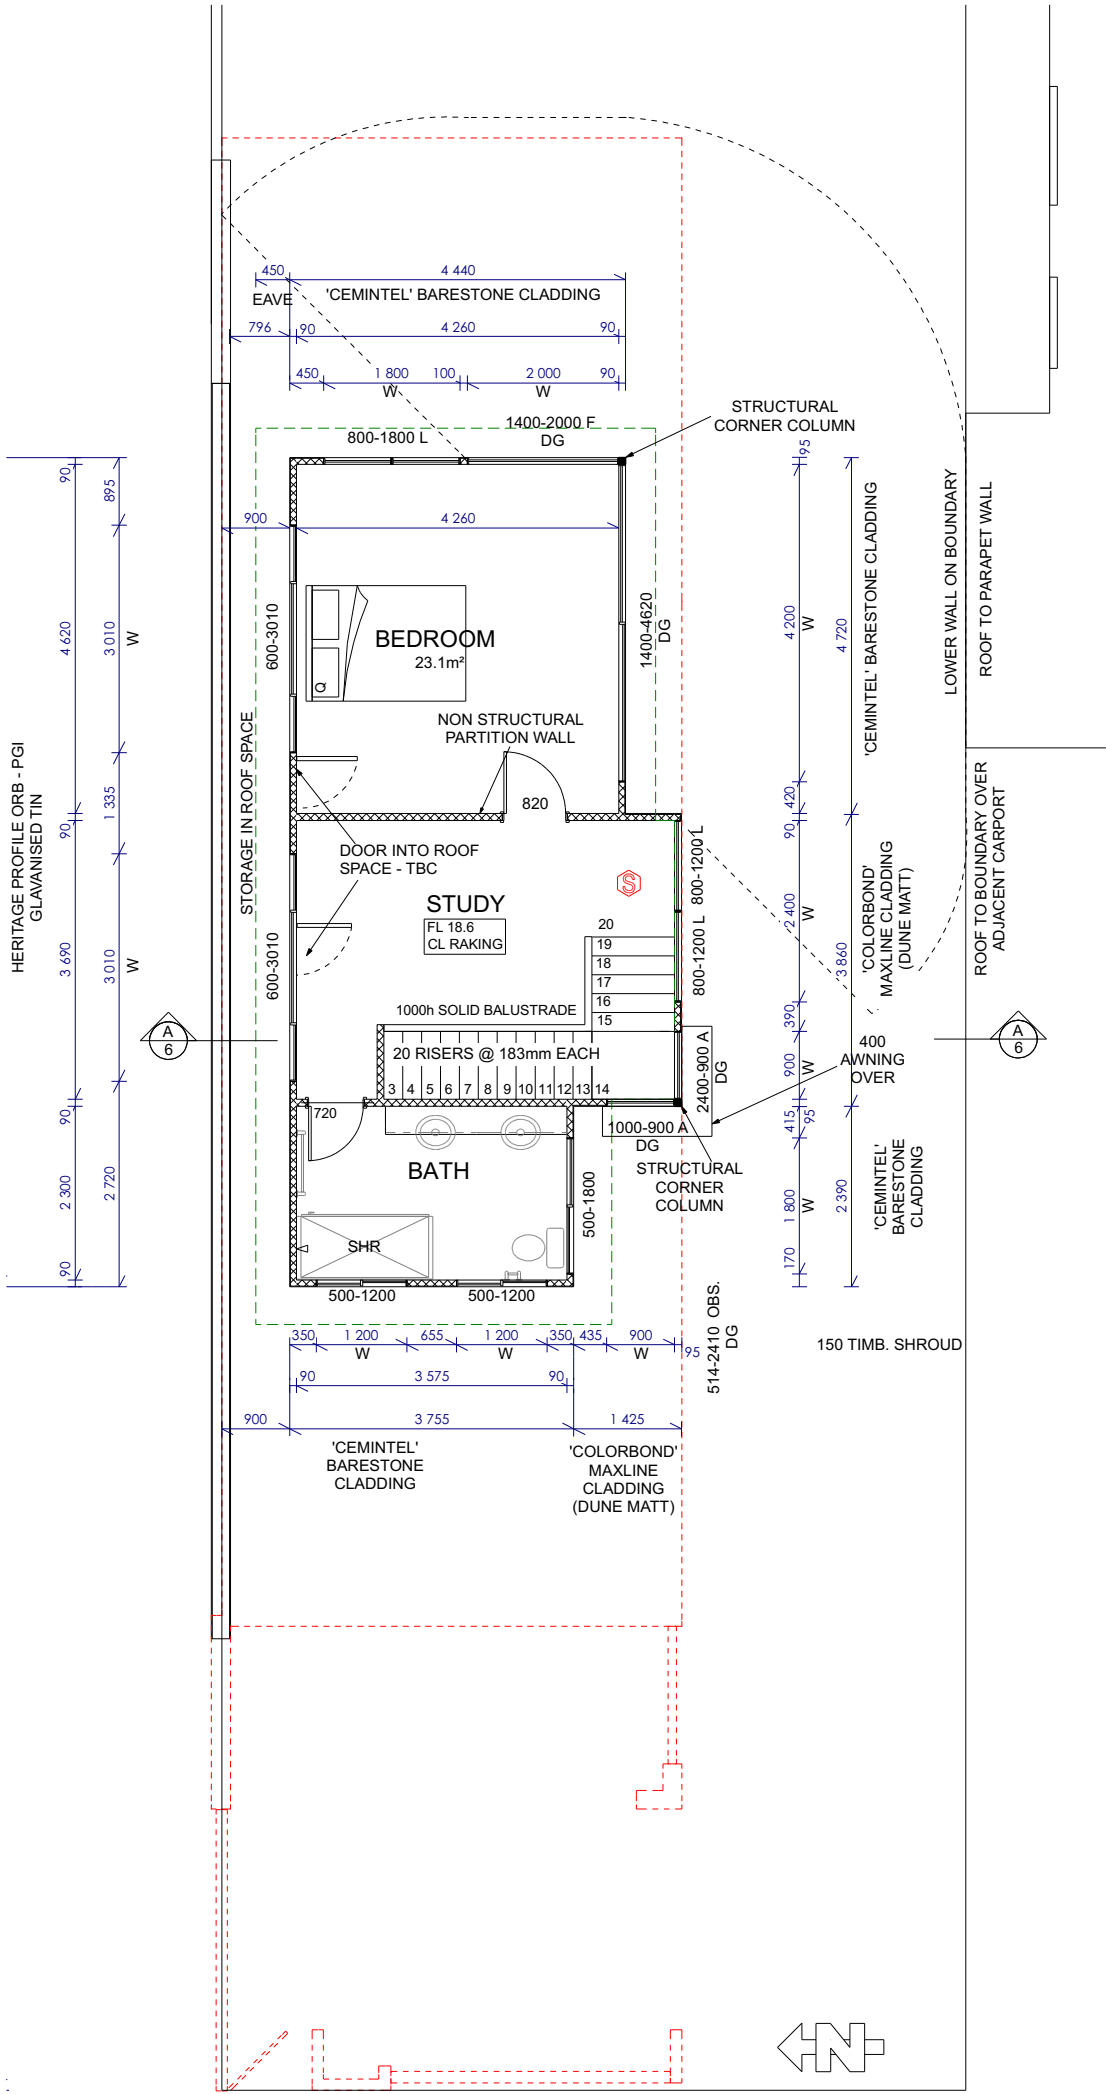


CITY OF VINCENT
RECEIVED
8 February 2019


NOTE: PRELIMINARY DRAWINGS UNTIL SIGNED - I/ WE HAVING INSPECTED THESE ARCHITECTURAL DRAWINGS,
APPROVE THEM TO BE USED FOR COUNCIL APPROVAL, ENGINEERING AND ALL OTHER RELEVANT USES.

SIGNED OWNER _____ DATE _____
SIGNED BUILDER _____ DATE _____
SIGNED WITNESS _____ DATE _____


NOTE: ALL CARE HAS BEEN TAKEN IN IN THE PREPARATION OF THESE DRAWINGS. DO NOT SCALE OFF DRAWINGS

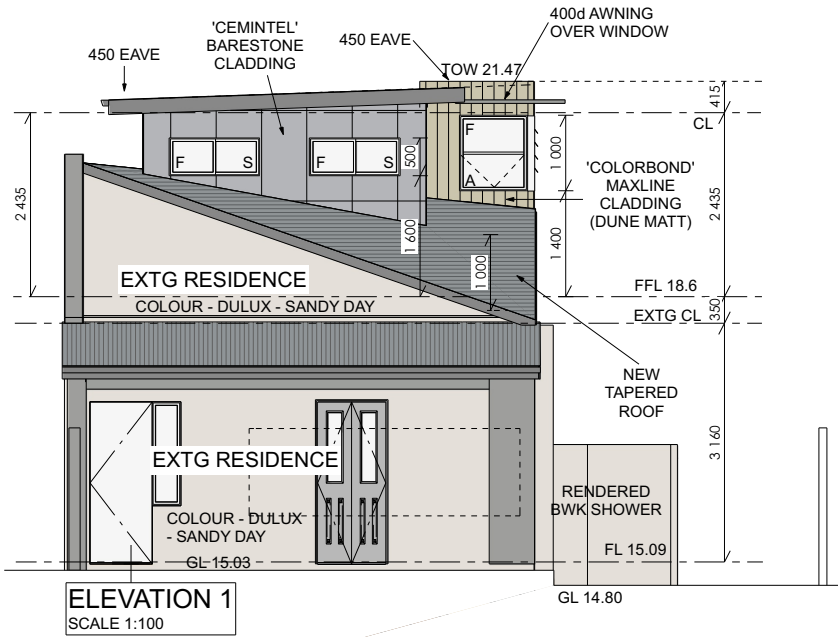


ELEVATION 1
SCALE 1:100

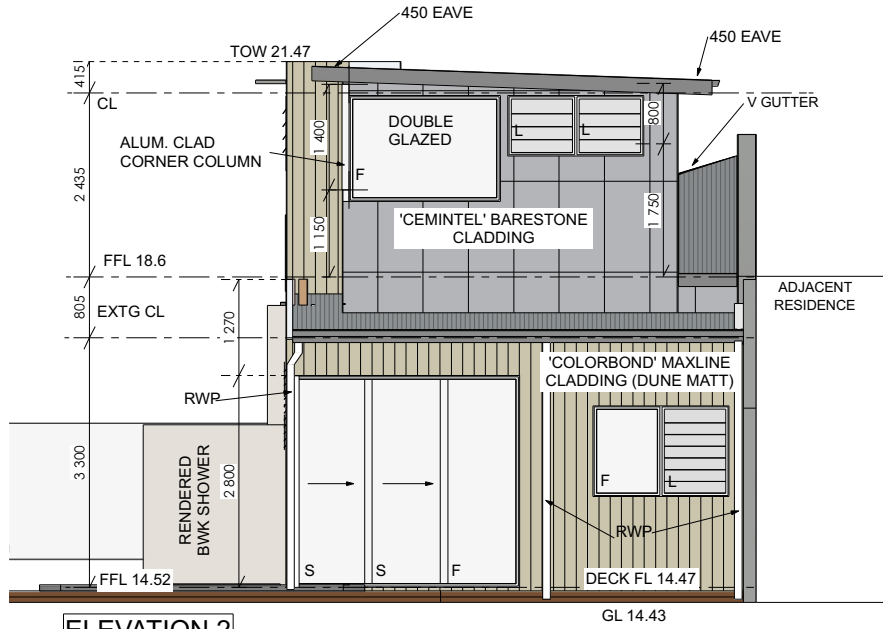

ELEVATION 2
SCALE 1:100

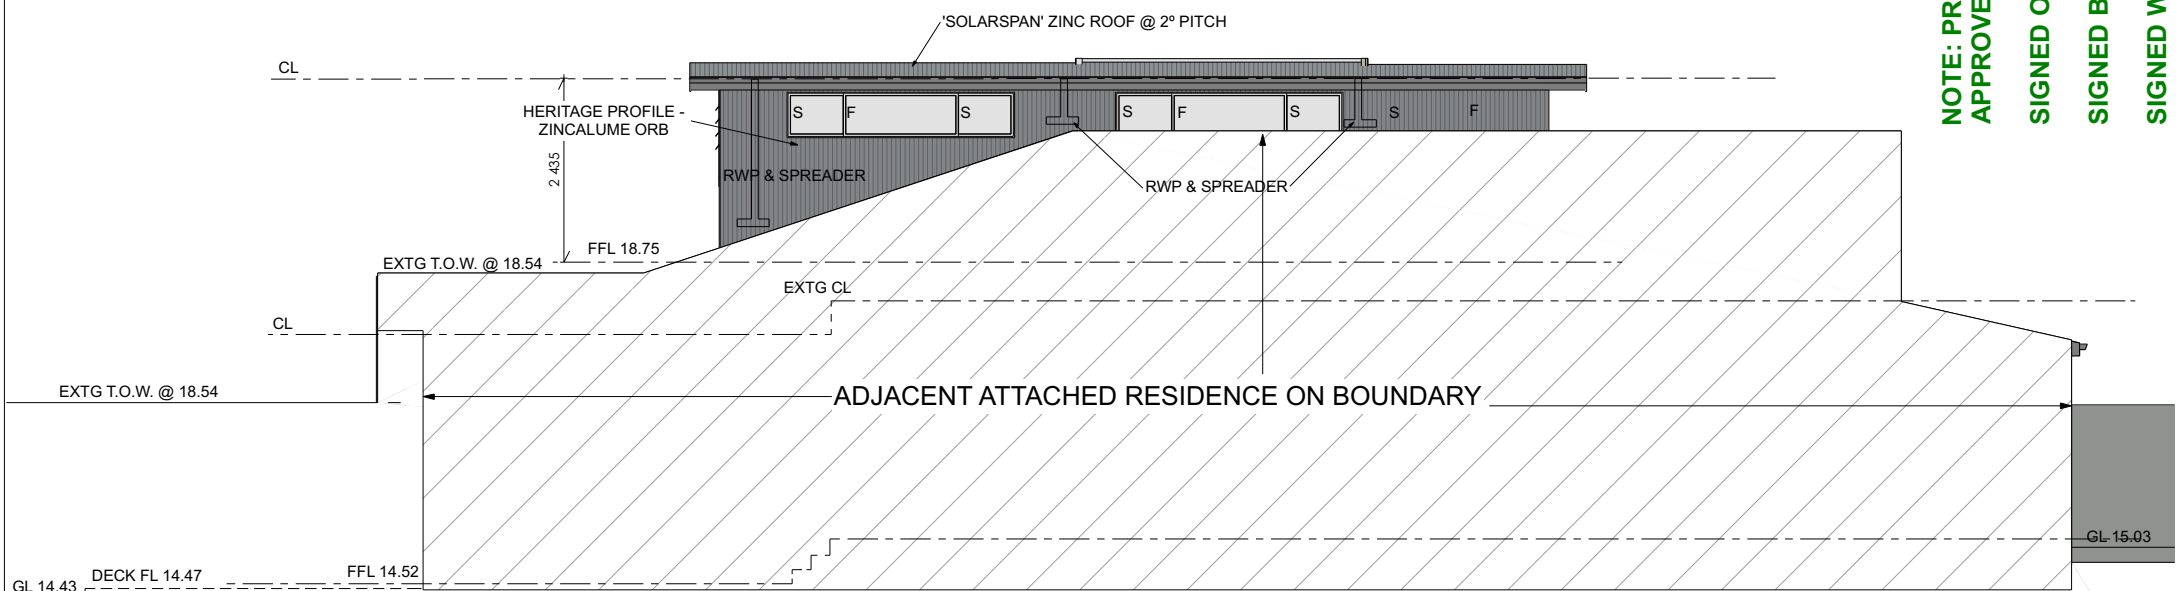

ELEVATION 3
SCALE 1:100

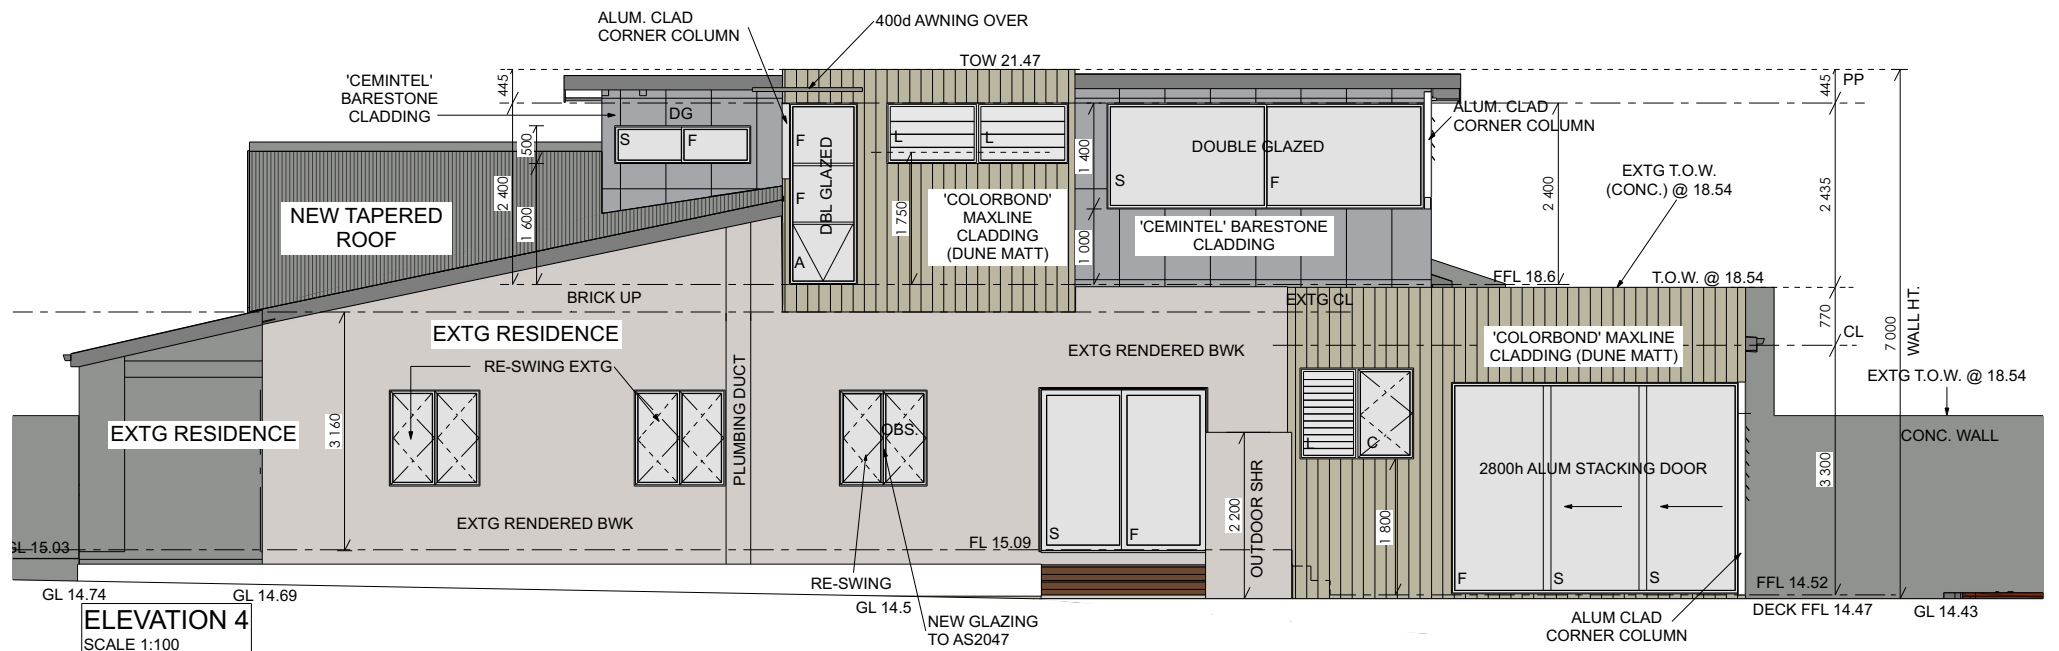

ELEVATION 4
SCALE 1:100

CITY OF VINCENT
RECEIVED
8 February 2019

NOTE: PRELIMINARY DRAWINGS UNTIL SIGNED - I/ WE HAVING INSPECTED THESE ARCHITECTURAL DRAWINGS,
APPROVE THEM TO BE USED FOR COUNCIL APPROVAL, ENGINEERING AND ALL OTHER RELEVANT USES.

DATE

SIGNED OWNER

DATE

SIGNED BUILDER

DATE

SIGNED WITNESS

NOTE: ALL CARE HAS BEEN TAKEN IN IN THE PREPARATION OF THESE DRAWINGS. DO NOT SCALE OFF DRAWINGS



PERSPECTIVE IMAGE 1



PERSPECTIVE IMAGE 2

NOTE: PRELIMINARY DRAWINGS UNTIL SIGNED - IF WE HAVING INSPECTED THESE ARCHITECTURAL DRAWINGS, APPROVE THEM TO BE USED FOR COUNCIL APPROVAL, ENGINEERING AND ALL OTHER RELEVANT USES.

SIGNED OWNER _____ DATE _____

SIGNED BUILDER _____ DATE _____

SIGNED WITNESS _____ DATE _____

NOTE: ALL CARE HAS BEEN TAKEN IN IN THE PREPARATION OF THESE DRAWINGS. DO NOT SCALE OFF DRAWINGS



PERSPECTIVE IMAGE 3





CITY OF VINCENT
RECEIVED
8 February 2019

NOTE: PRELIMINARY DRAWINGS UNTIL SIGNED - IF WE HAVING INSPECTED THESE ARCHITECTURAL DRAWINGS, APPROVE THEM TO BE USED FOR COUNCIL APPROVAL, ENGINEERING AND ALL OTHER RELEVANT USES.

SIGNED OWNER	DATE
SIGNED BUILDER	DATE
SIGNED WITNESS	DATE

NOTE: ALL CARE HAS BEEN TAKEN IN IN THE PREPARATION OF THESE DRAWINGS. DO NOT SCALE OFF DRAWINGS

CITY OF VINCENT
RECEIVED
8 February 2019

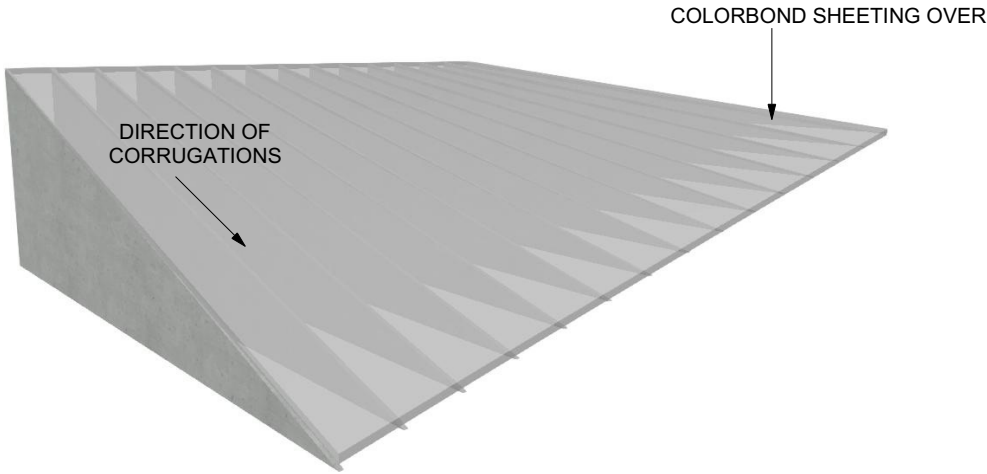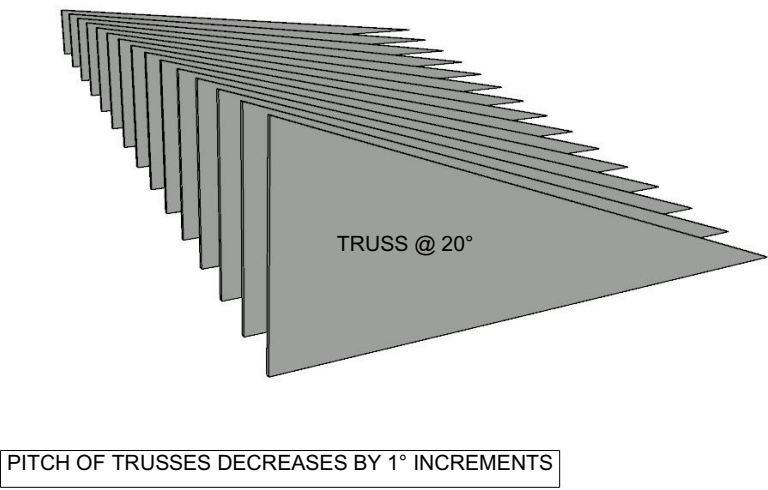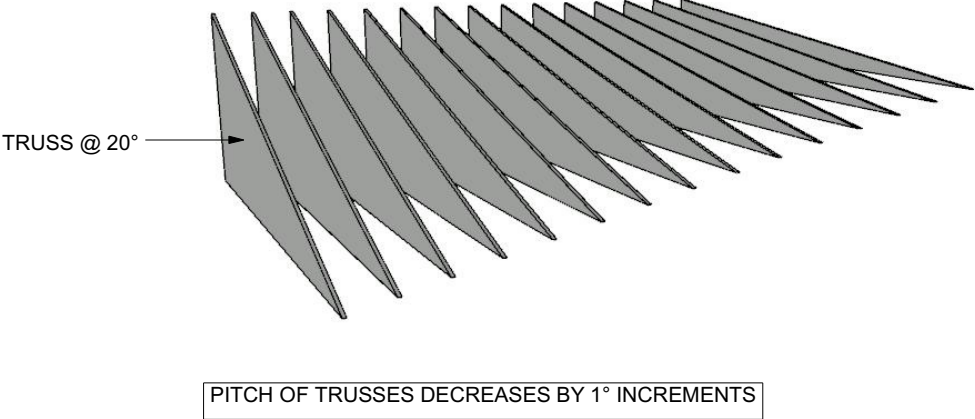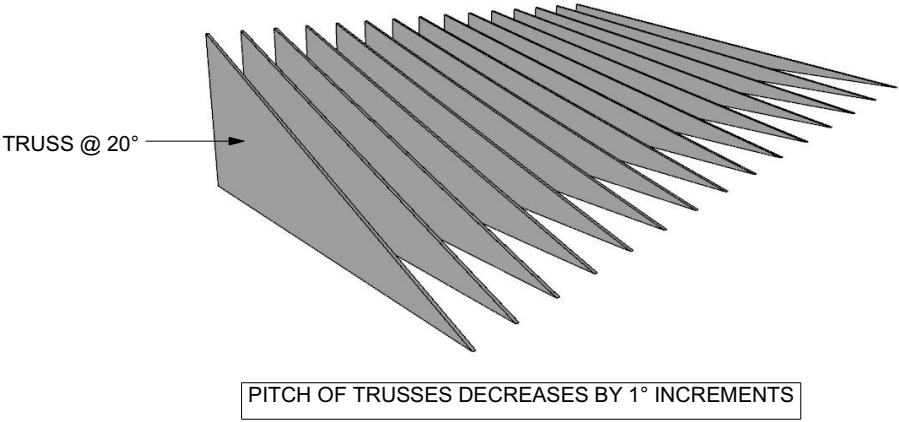

NOTE: PRELIMINARY DRAWINGS UNTIL SIGNED - I/ WE HAVING INSPECTED THESE ARCHITECTURAL DRAWINGS, APPROVE THEM TO BE USED FOR COUNCIL APPROVAL, ENGINEERING AND ALL OTHER RELEVANT USES.

SIGNED OWNER _____ DATE _____
SIGNED BUILDER _____ DATE _____
SIGNED WITNESS _____ DATE _____

NOTE: ALL CARE HAS BEEN TAKEN IN IN THE PREPARATION OF THESE DRAWINGS. DO NOT SCALE OFF DRAWINGS