


AKIDAMY SCHOOL OF EARLY LEARNING - CHERITON STREET


105 SUMMERS STREET & 34 CHERITON STREET, PERTH WA



1 LOCATION PLAN
1 : 500

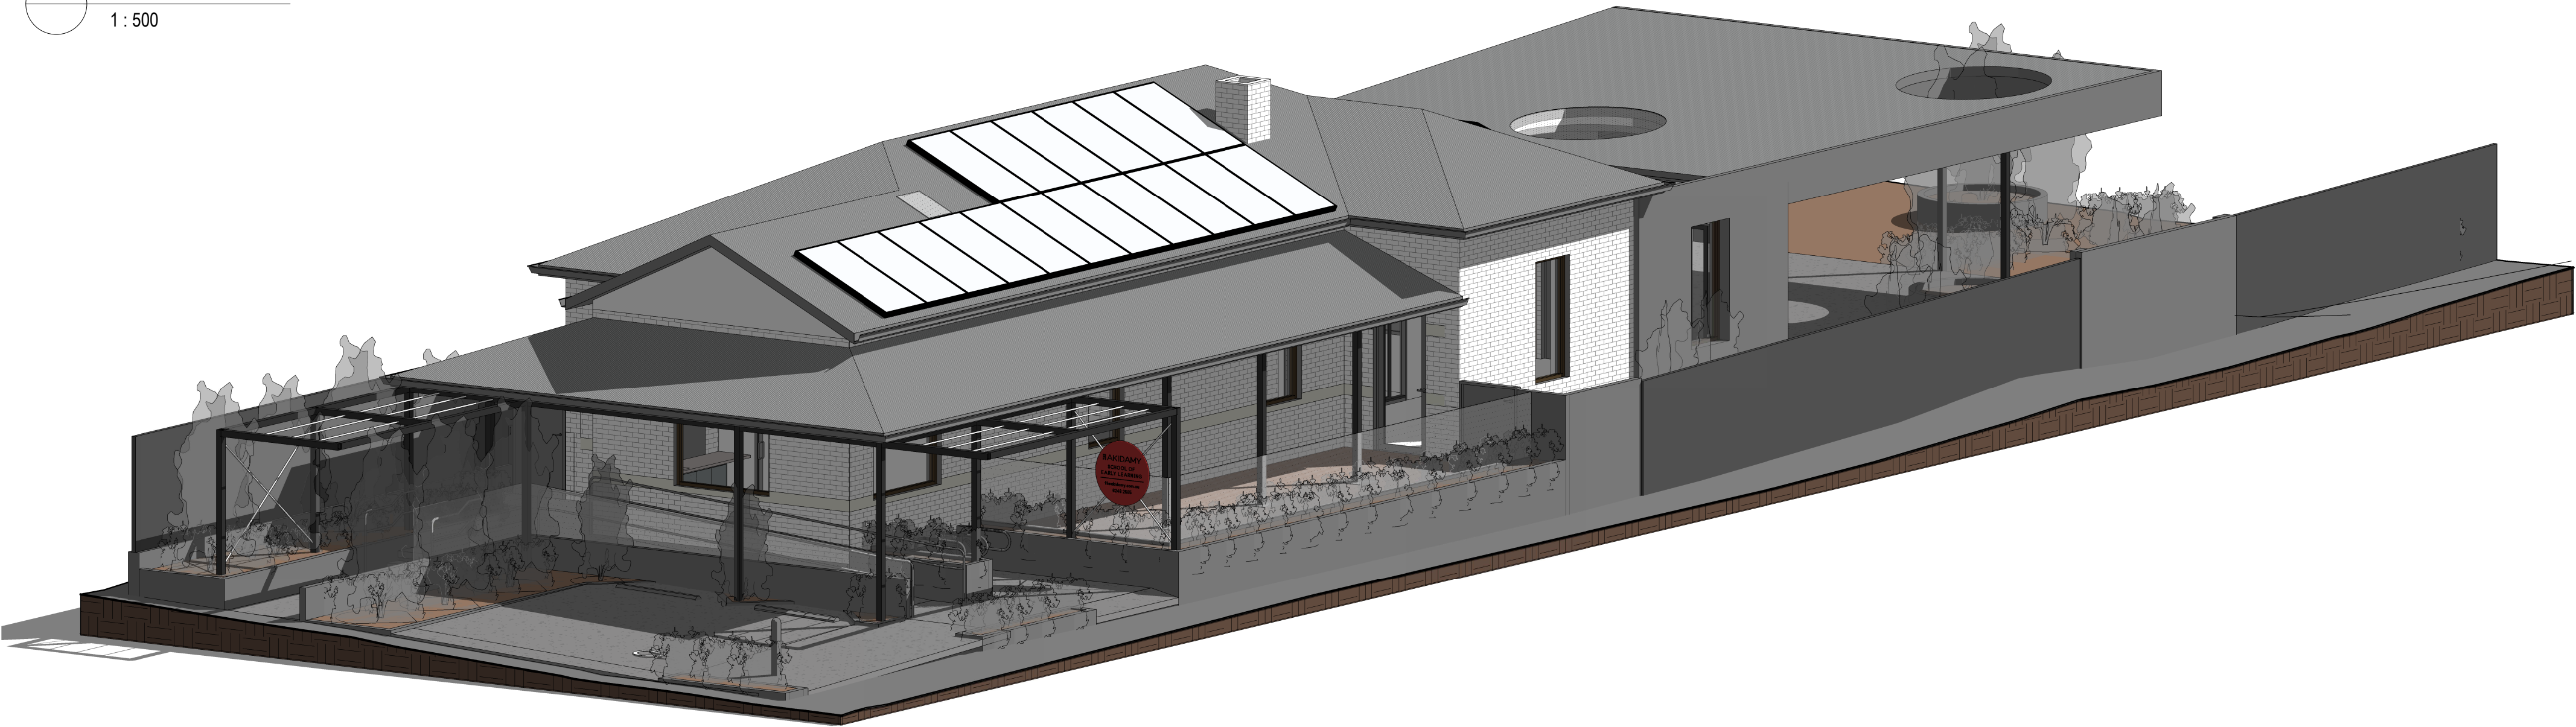

SUMMERS STREET

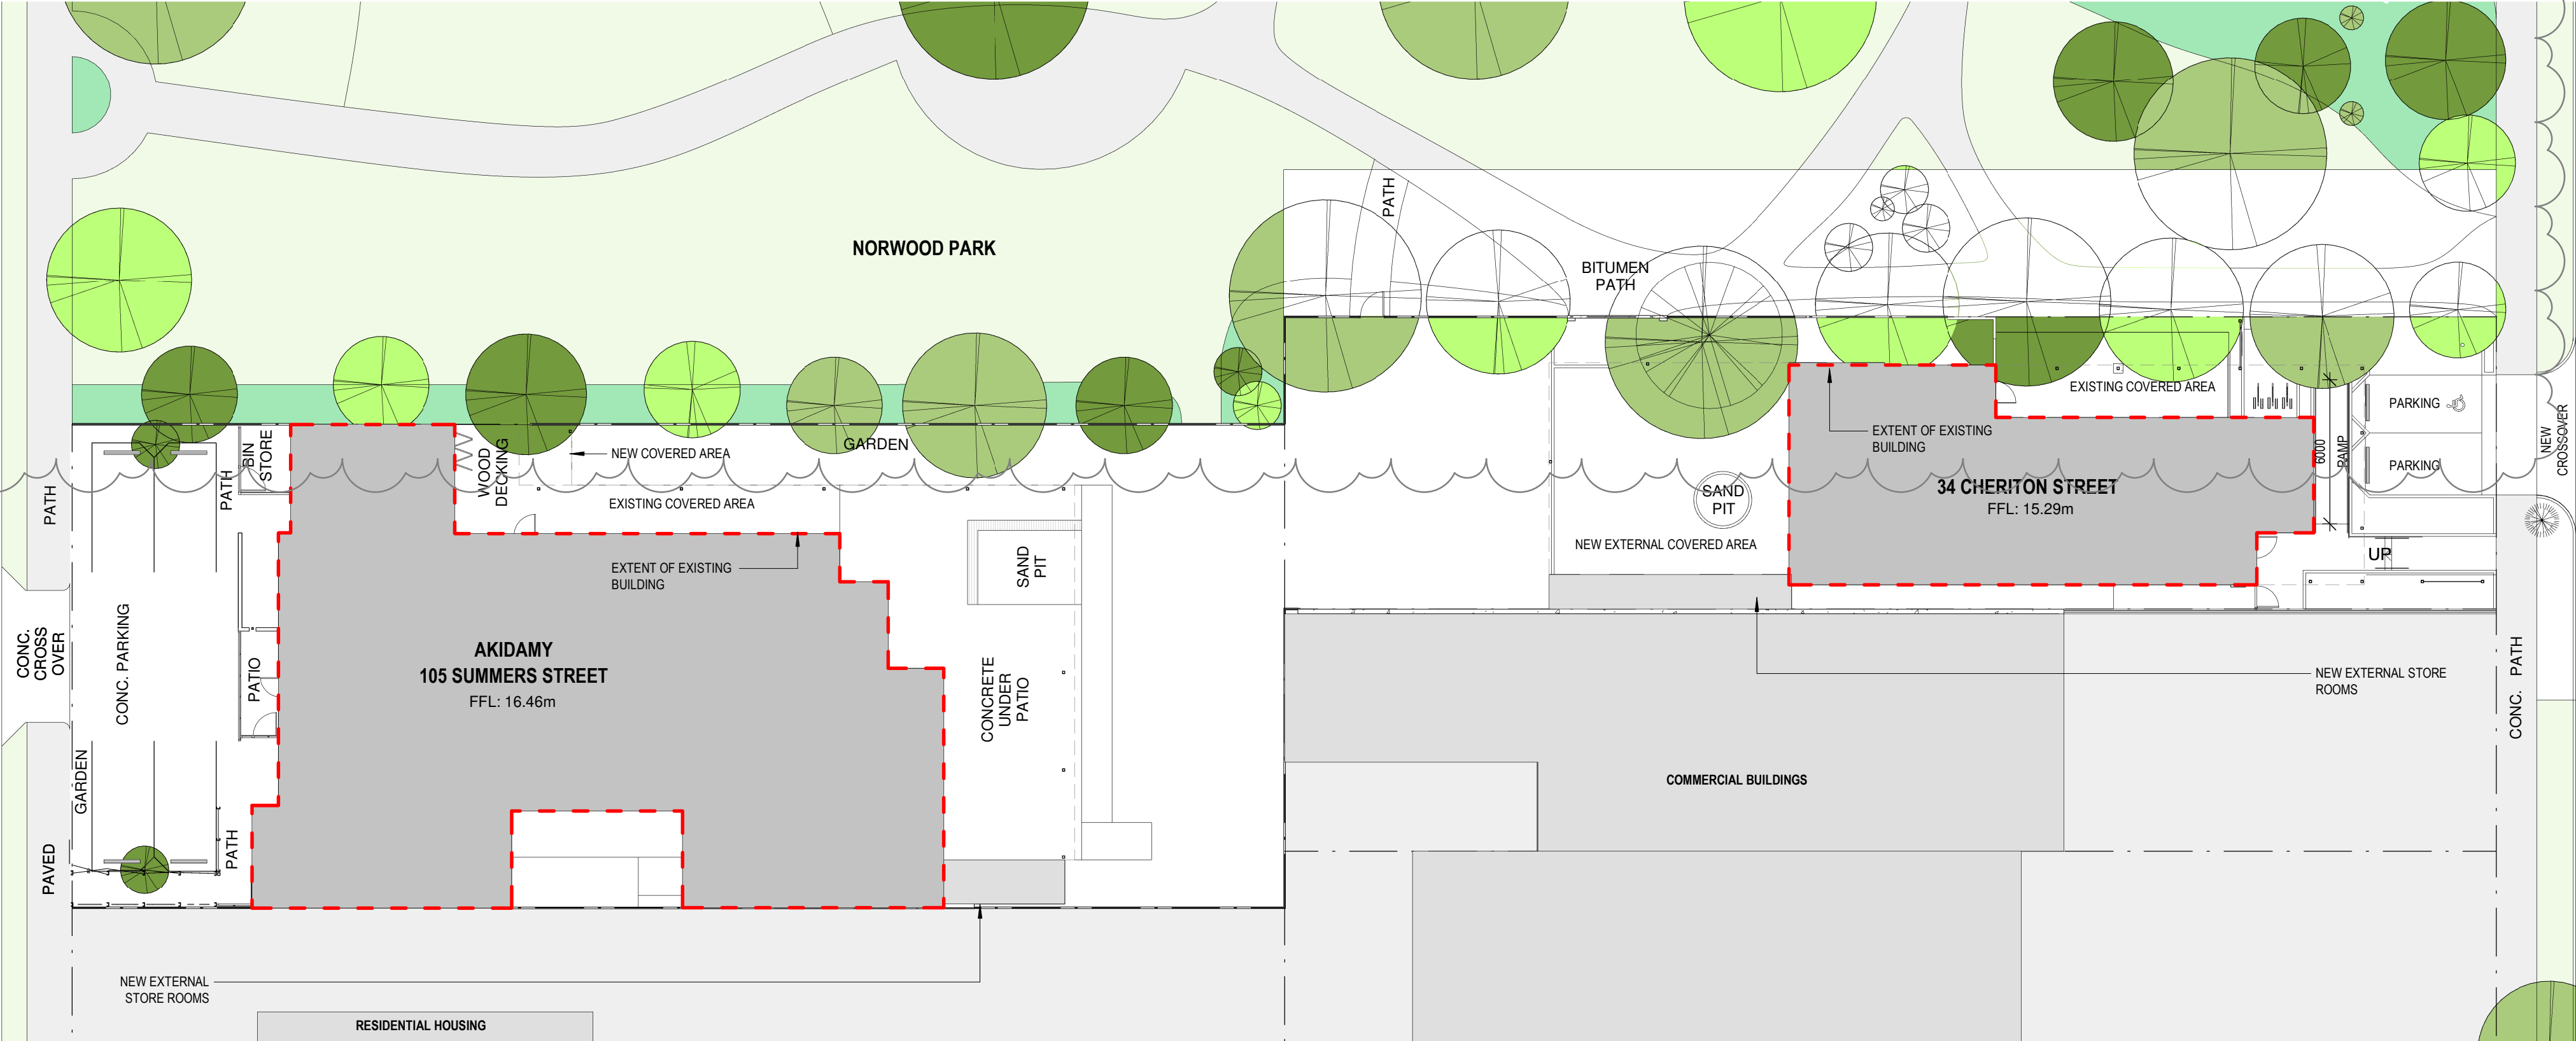

1 SITE PLAN
1 : 200


CLASSROOM AREAS

CLASSROOM AREA - SUMMER STREET	216.0 M²
CLASSROOM AREA - CHERITON STREET	90.3 M²
CLASSROOM AREA - TOTAL	306.3 M²



OUTDOOR PLAY AREAS

OUTDOOR PLAY AREA - SUMMER STREET	410.8 M²
OUTDOOR PLAY AREA - CHERITON STREET	287.9 M²
OUTDOOR PLAY - TOTAL	698.7 M²


REV	DATE	STATUS	ISSUED
5	16.09.22	COORDINATION	SP
6	19.09.22	COORDINATION	SP
7	23.09.22	DEVELOPMENT APPLICATION	SP
8	12.01.22	DEVELOPMENT APPLICATION	SP

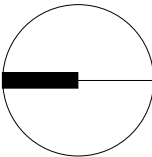


Scale	As indicated @ A2			Project	AKIDAMY - 34 CHERITON STREET			Drawing Title	SITE PLAN			
Dr:	SP	Chk: PH	Appvd: PH	Client	AKIDAMY			Job No	PAR0099		Drawing No	DA01

  

DA02

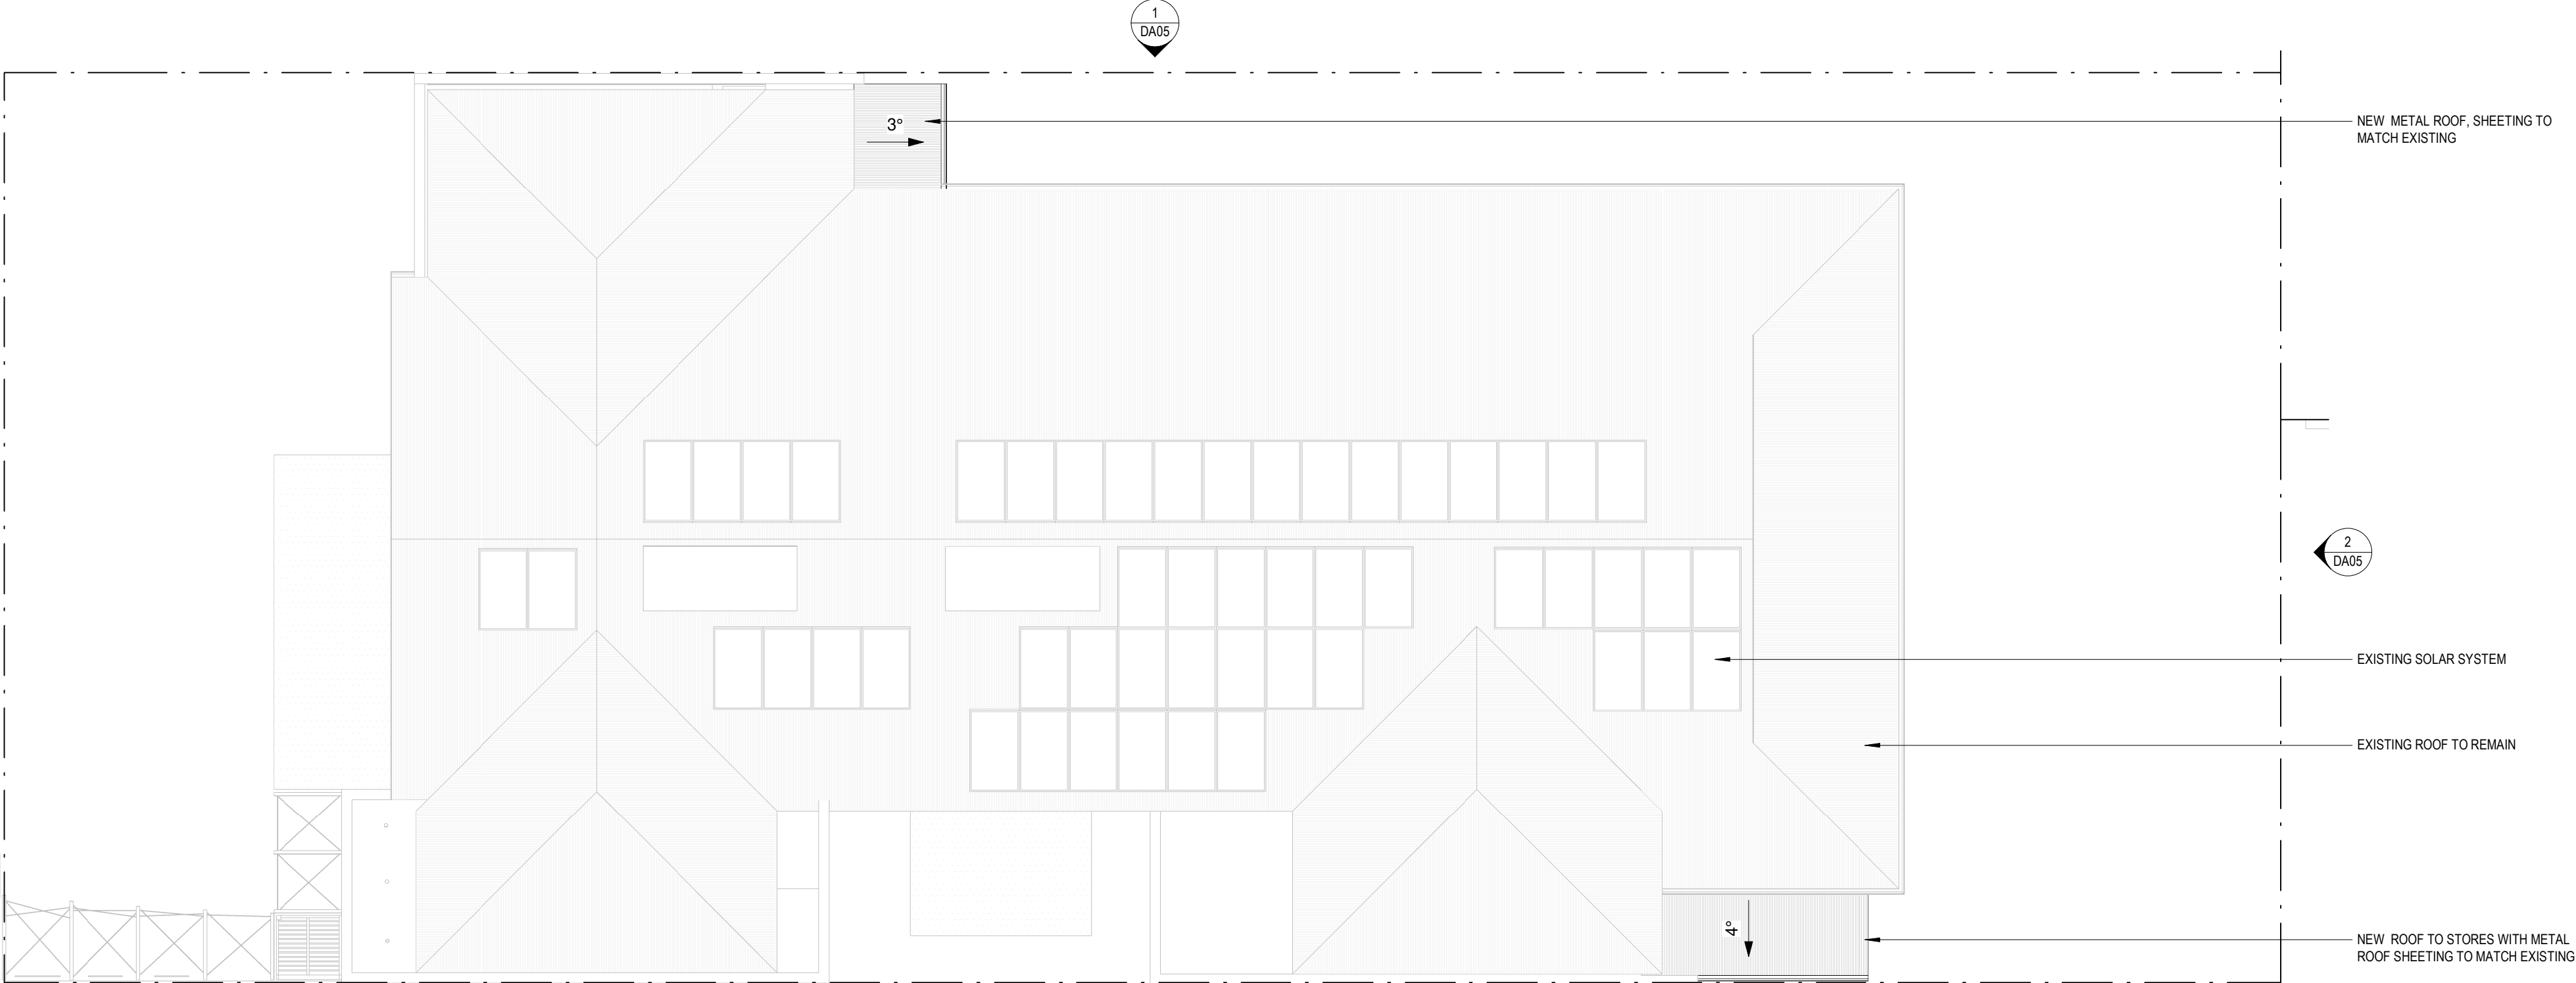


1 ROOF PLAN - SUMMERS STREET
1 : 110




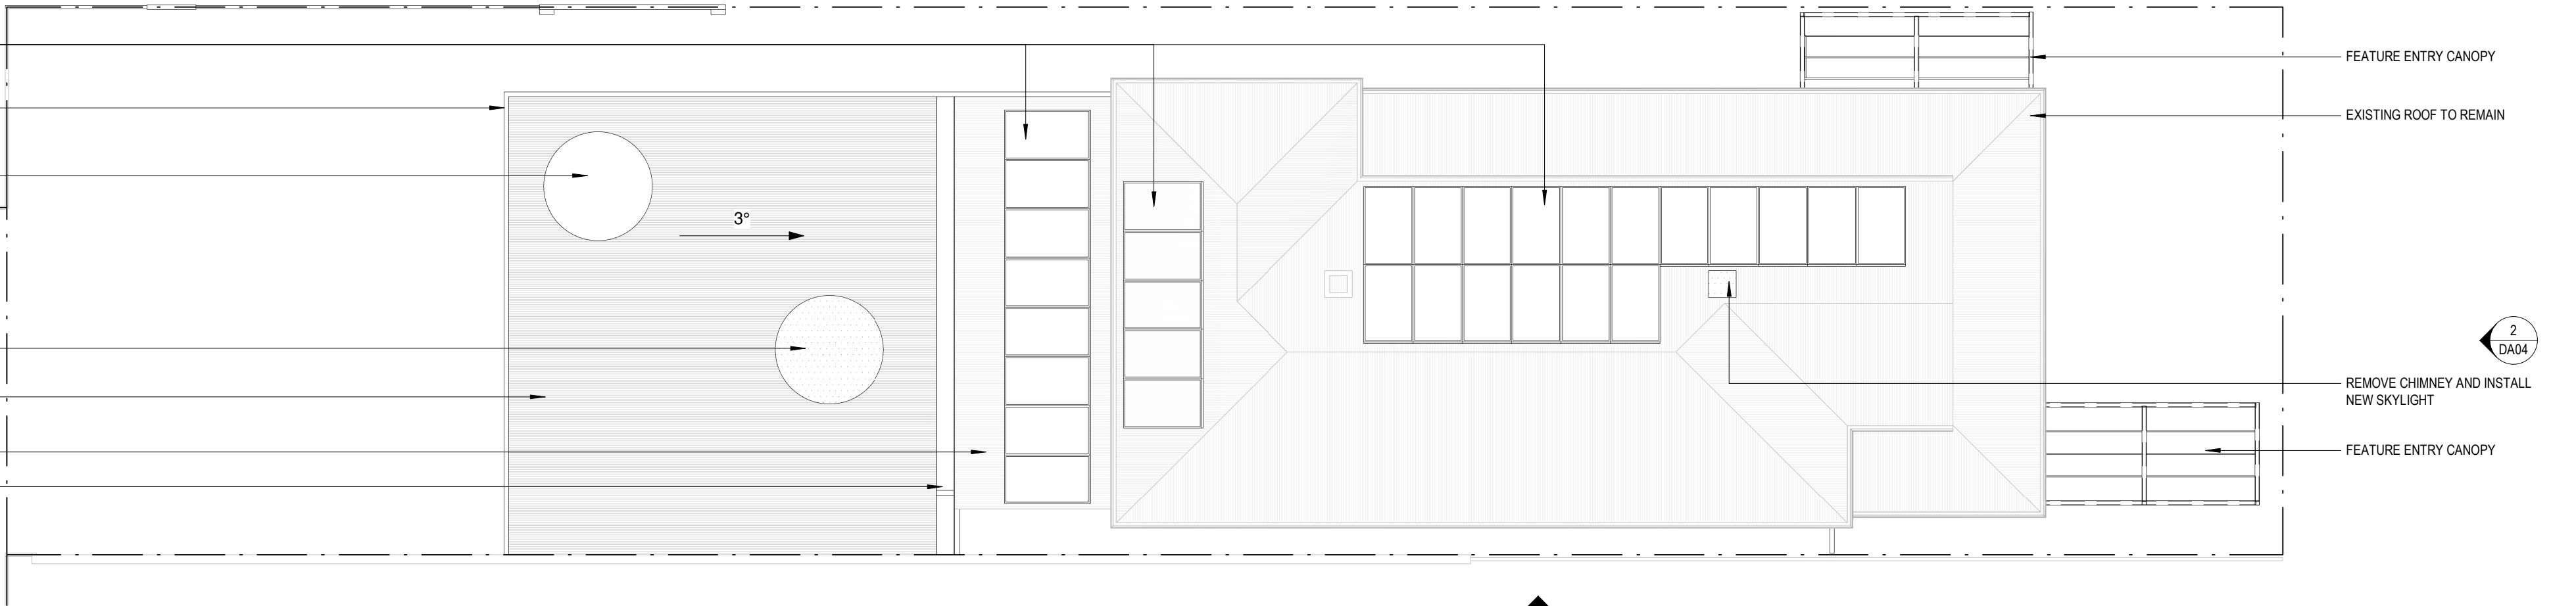


2 ROOF PLAN - CHERITON STREET
1 : 110

REV	DATE	STATUS	ISSUED
5	23.09.22	DEVELOPMENT APPLICATION	SP
6	19.12.22	DEVELOPMENT APPLICATION	SP
7	31.12.22	DEVELOPMENT APPLICATION	SP

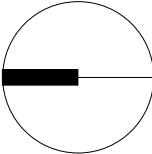

Scale 1 : 110 @ A2			Project AKIDAMY - 34 CHERITON STREET		Drawing Title ROOF PLAN	
Dr: SP	Chk: PH	Appvd: PH	Client AKIDAMY	Job No PAR0099	Drawing No DA03	

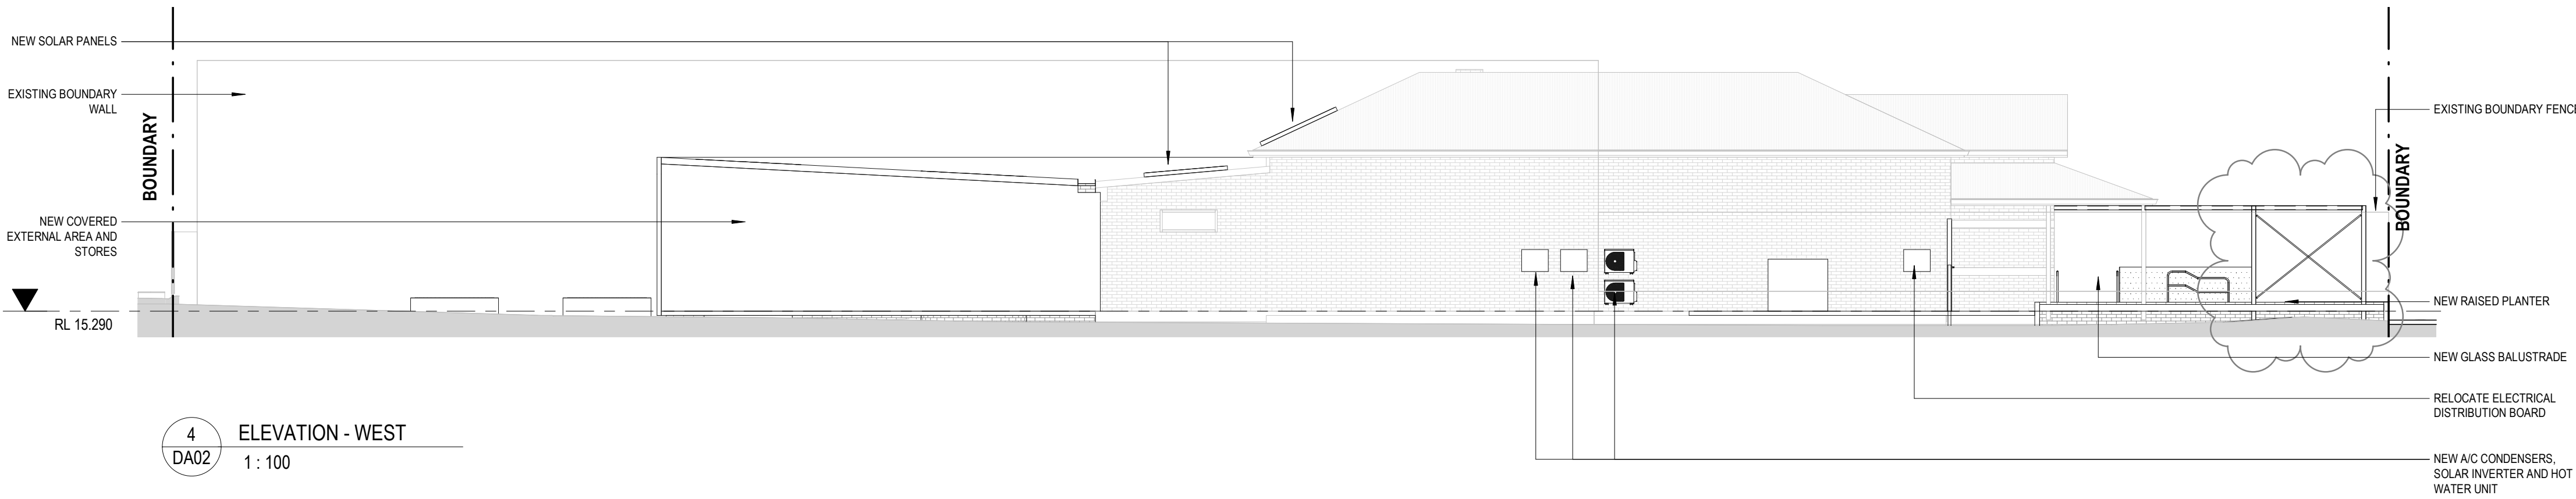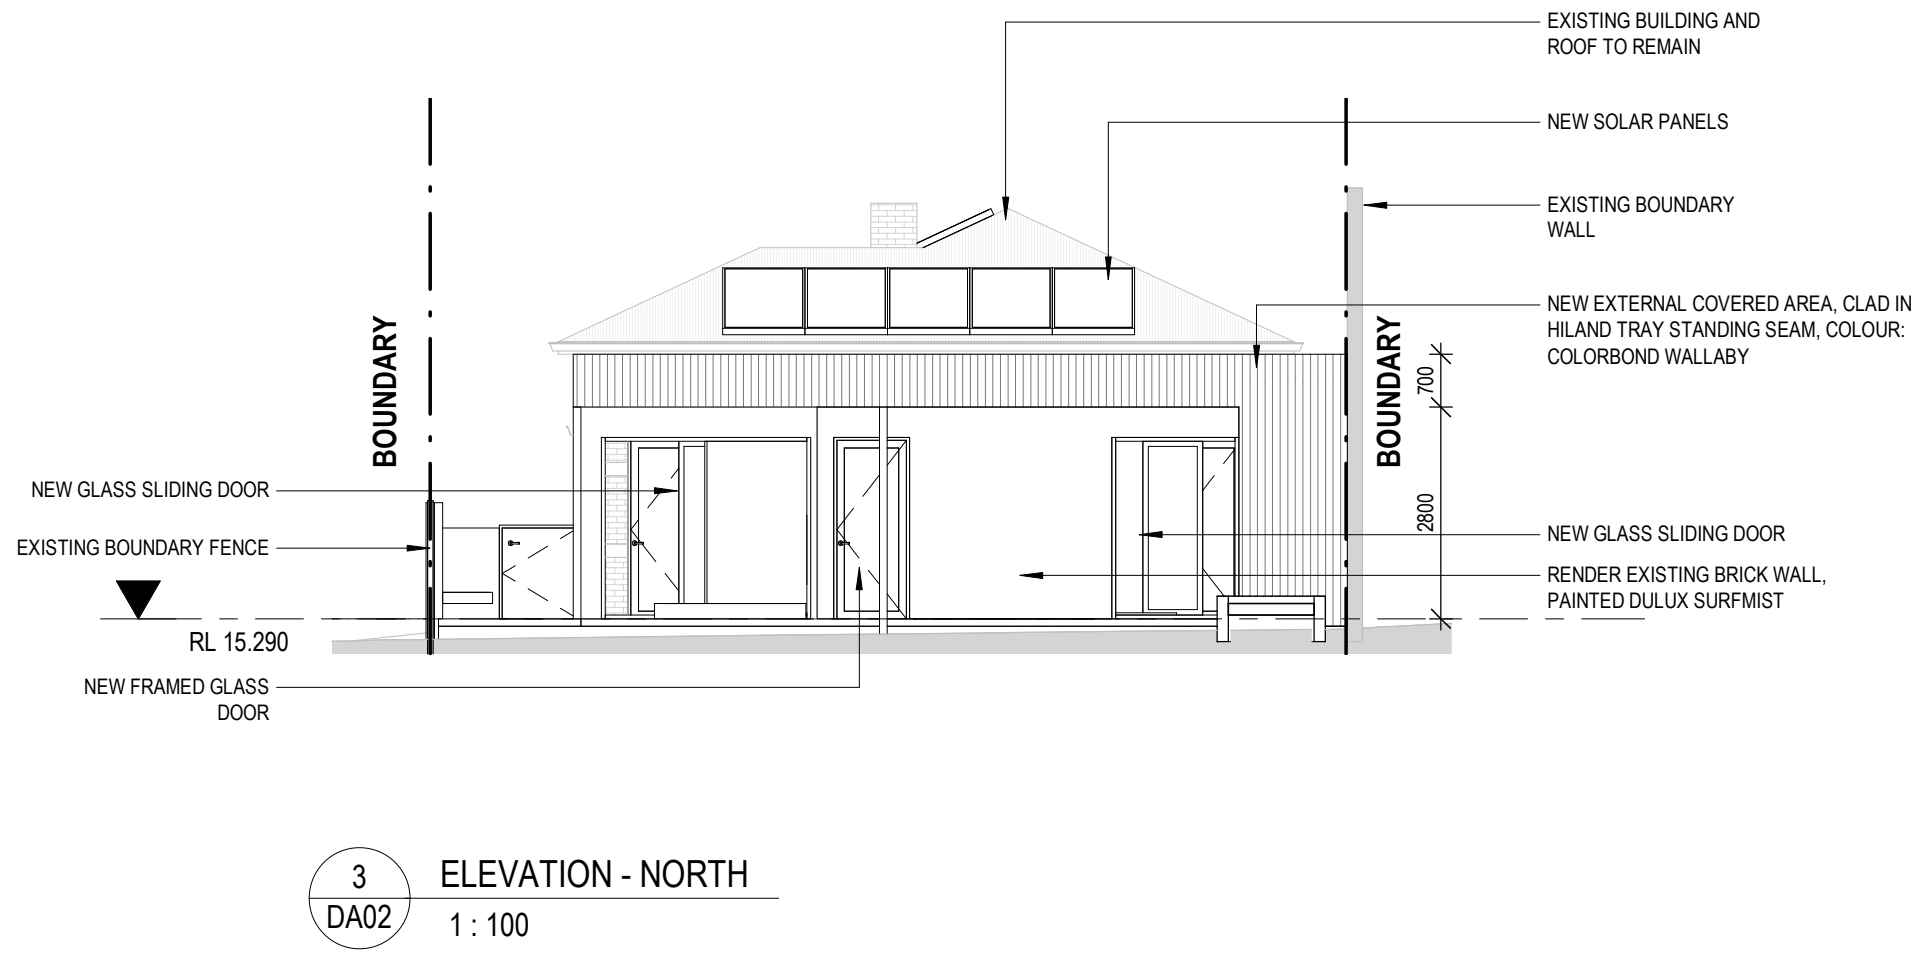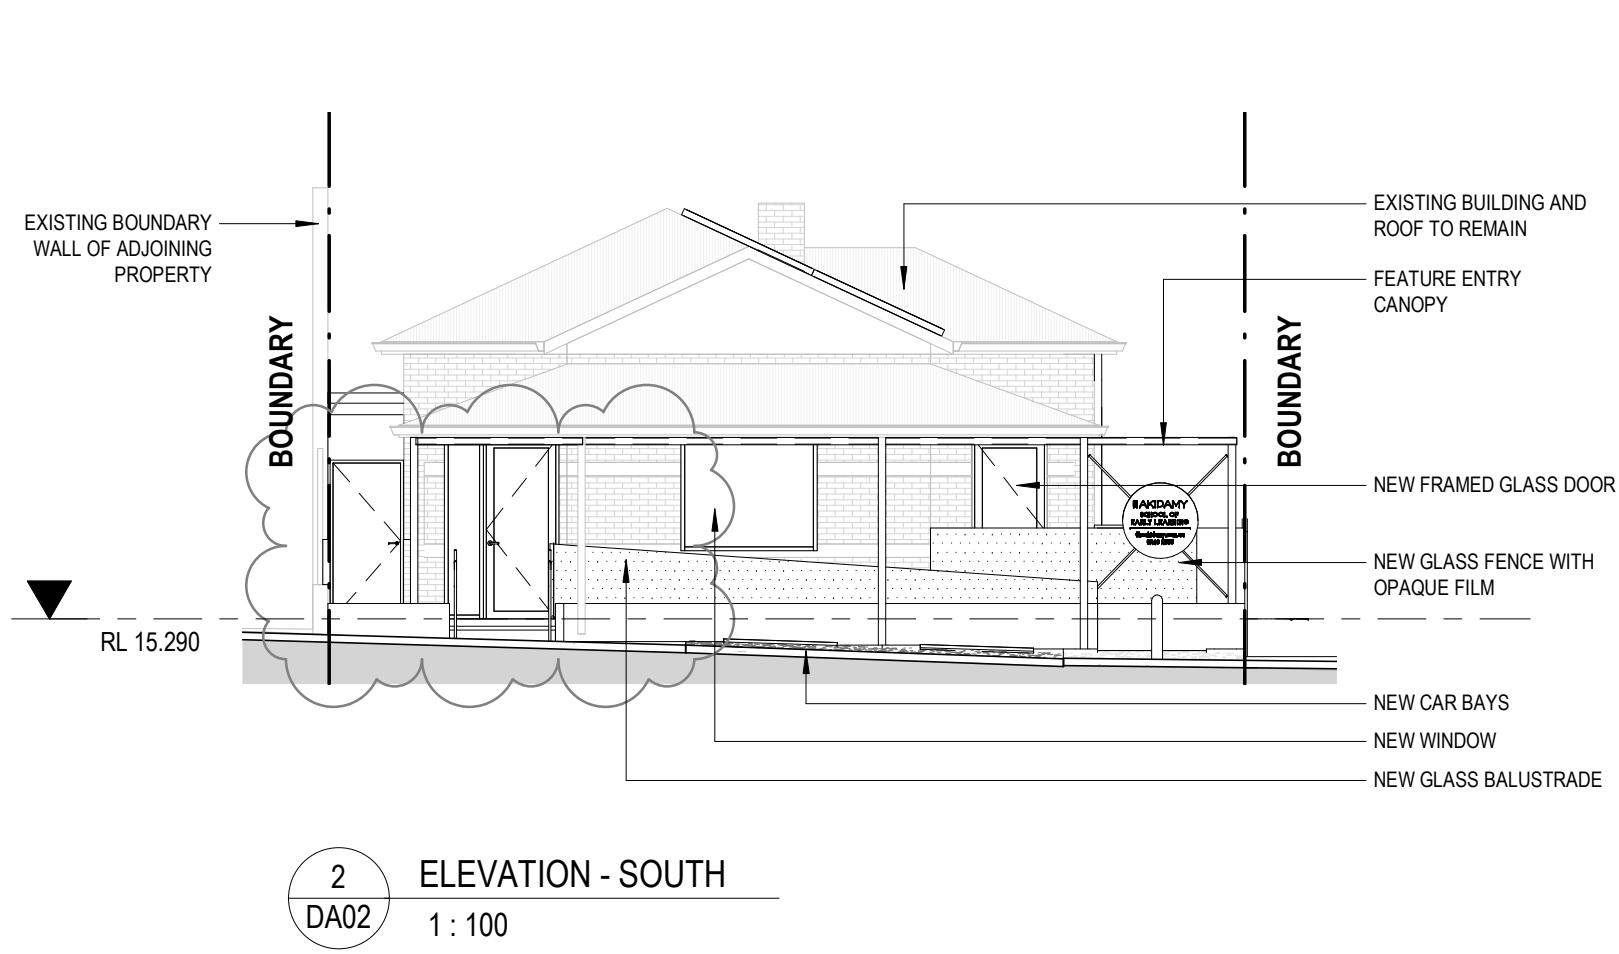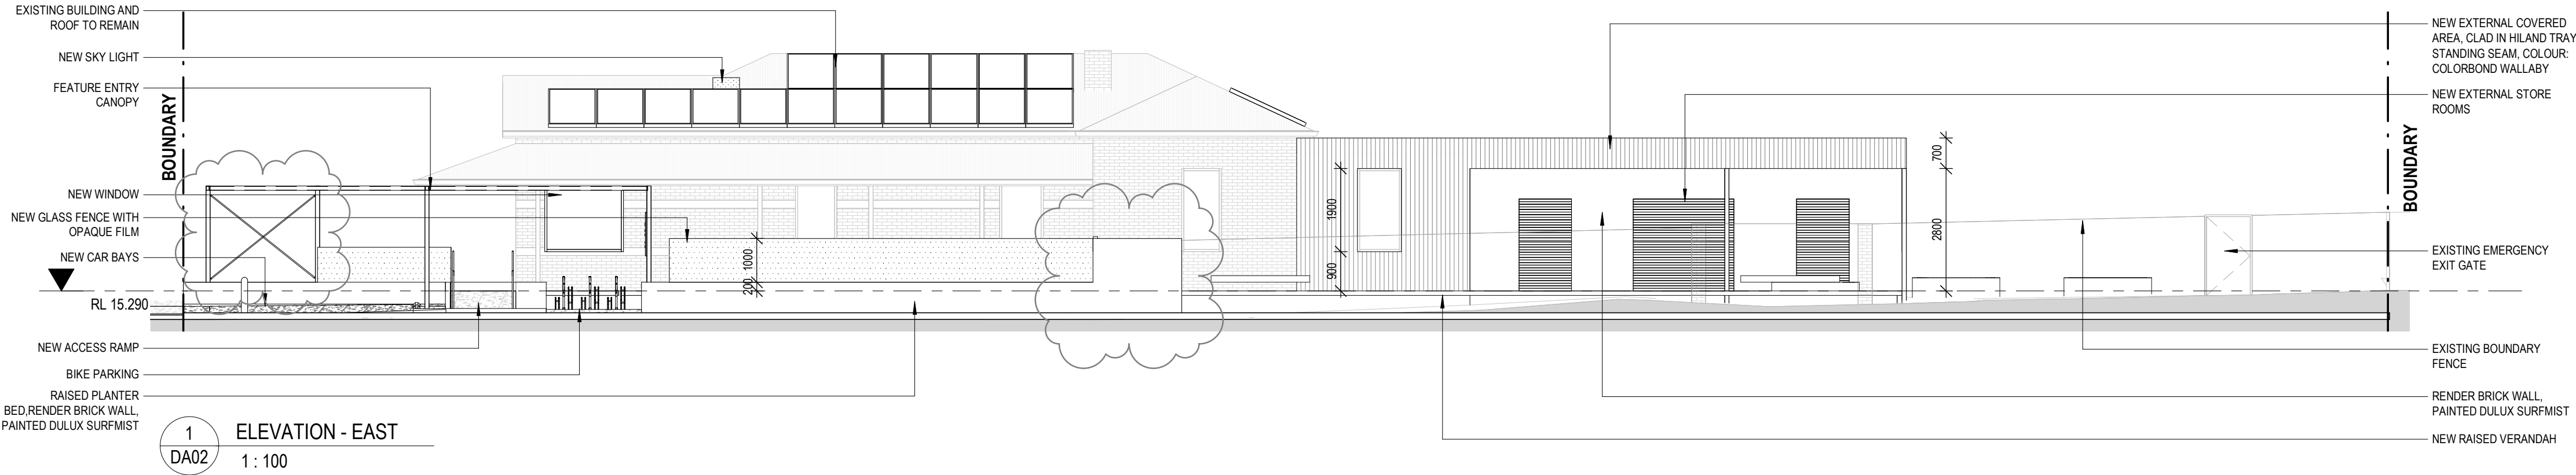

E

W

A

info@paid-group.com

www.paid-group.com

PO BOX 425 Leederville, WA 6982

PA.I.D Architecture Pty Ltd ACN 609 278 444

PA.I.D Interiors Pty Ltd ACN 609 278 453

REV	DATE	COORDINATION	STATUS	ISSUED
5	16.09.22	COORDINATION		SP
6	19.09.22	COORDINATION		SP
7	23.09.22	DEVELOPMENT APPLICATION		SP
8	19.12.22	DEVELOPMENT APPLICATION		SP
9	31.12.22	DEVELOPMENT APPLICATION		SP
10	12.01.22	DEVELOPMENT APPLICATION		SP

Scale

1 : 100 @ A2

Dr:

SP

Chk:

PH

Appvd:

PH

Project

AKIDAMY - 34 CHERITON STREET

Client

AKIDAMY

Copyright

COPYRIGHT of P.A.I.D GROUP and may not be used, retained or copied without written authority. All rights reserved.

Drawing Title


ELEVATIONS - CHERITON STREET

Job No


PAR0099

Drawing No

DA04

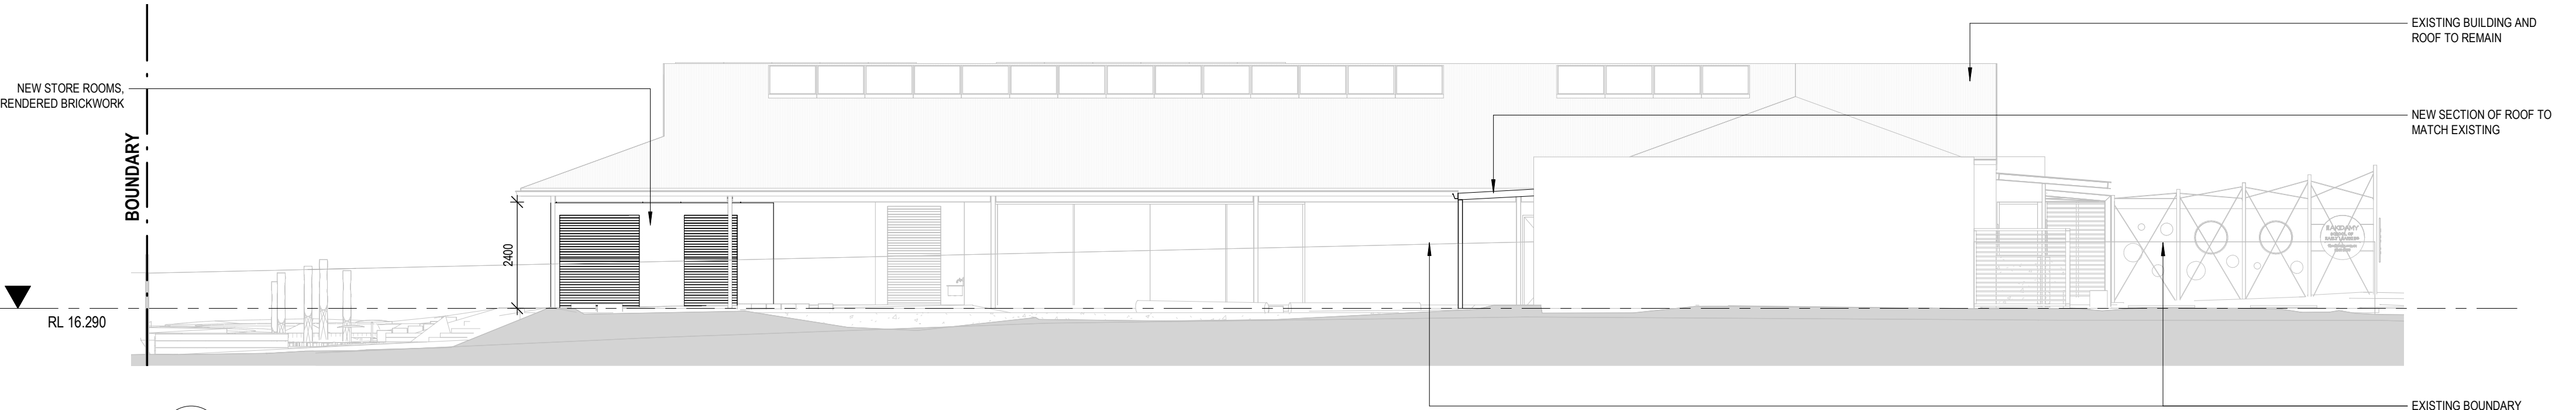


1 ELEVATION - EAST
DA02 1 : 100

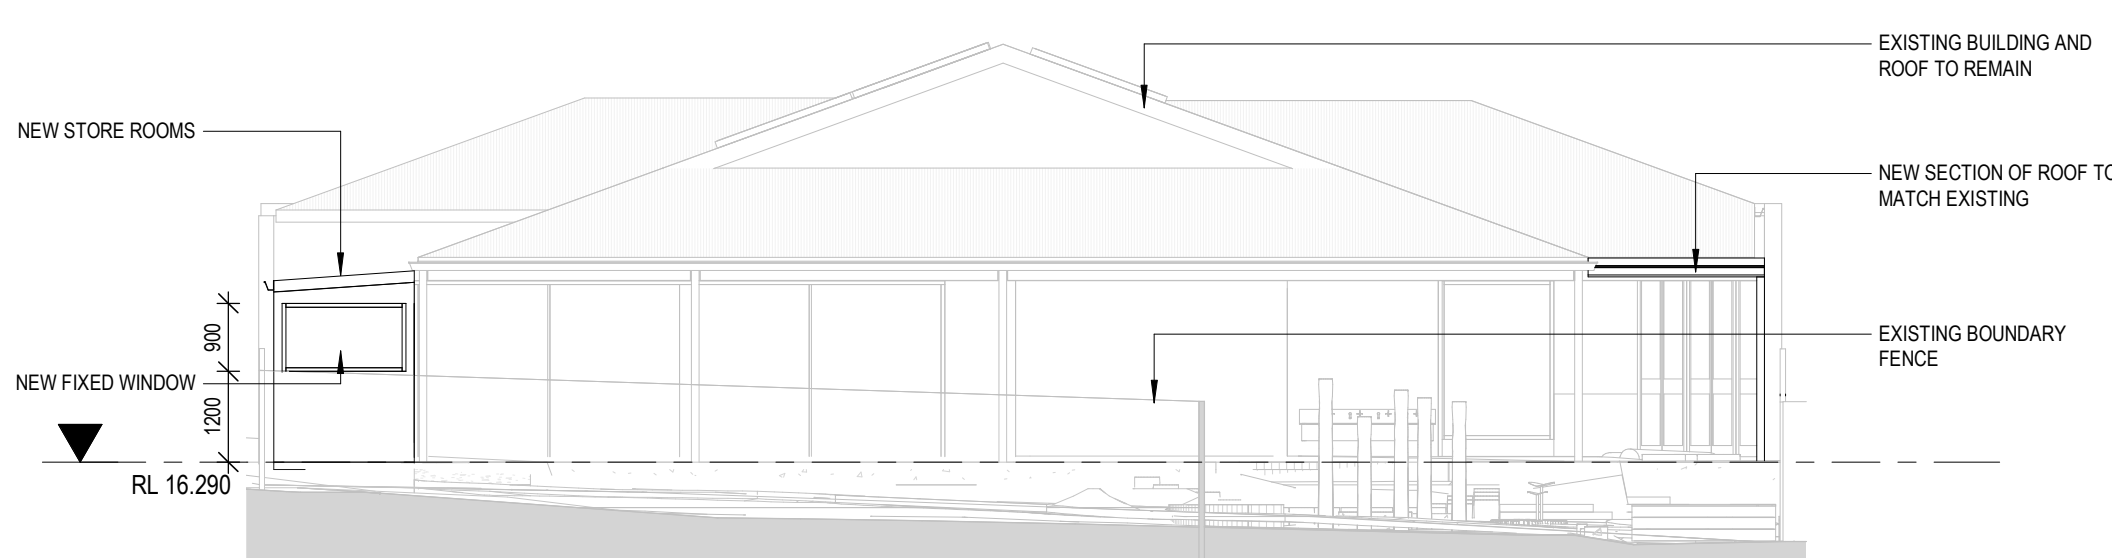

2 ELEVATION - SOUTH
DA02 1 : 100



3 ELEVATION - NORTH
DA02 1 : 100

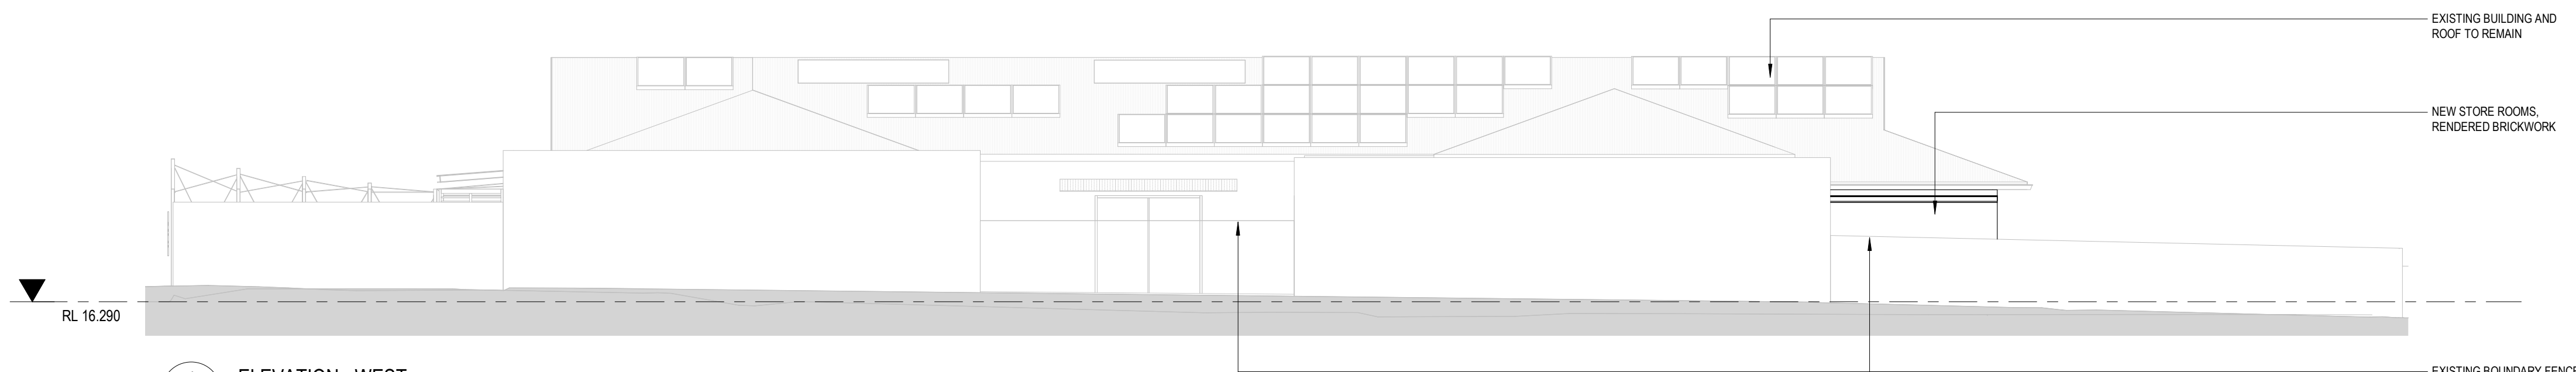

4 ELEVATION - WEST
DA02 1 : 100

P.A.I.D

E info@paid-group.com
W www.paid-group.com
A PO BOX 425 Leederville,
WA 6902
P.A.I.D Architecture Pty Ltd ACN 609 278 444
P.A.I.D Interiors Pty Ltd ACN 609 278 453

REV	DATE	STATUS	ISSUED
5	19.09.22	COORDINATION	SP
6	23.09.22	DEVELOPMENT APPLICATION	SP

COPYRIGHT of P.A.I.D GROUP and may not be
used, retained or copied without written authority. All
rights reserved.

Scale 1 : 100 @ A2

Dr: SP Chk: PH Appvd: PH

Project AKIDAMY - 34 CHERITON STREET

Client AKIDAMY

Drawing Title ELEVATIONS - SUMMERS STREET

Job No PAR0099

Drawing No DA05



FRONT PERSPECTIVE - ARTIST IMPRESSION



REAR PERSPECTIVE - ARTIST IMPRESSION

P.A.I.D

E info@paid-group.com
W www.paid-group.com
A PO BOX 425 Leederville,
WA 6902
P.A.I.D Architecture Pty Ltd ACN 609 278 444
P.A.I.D Interiors Pty Ltd ACN 609 278 453

REV	DATE	STATUS	ISSUED
5	23.09.22	DEVELOPMENT APPLICATION	SP

	Scale @ A2			Project AKIDAMY - 34 CHERITON STREET	Drawing Title PERSPECTIVES	
COPYRIGHT of P.A.I.D GROUP and may not be used, retained or copied without written authority. All rights reserved.	Dr: SP	Chk: PH	Appvd: PH	Client AKIDAMY	Job No PAR0099	Drawing No DA06