CITY OF VINCENT
RECEIVED
1 July 2019



NOTES

This plan has been prepared for the client and should not be used for any other purpose unless authorised by Whelans Australia Pty Ltd.

Cadastral boundaries shown are subject to survey.

Prior to the commencement of any work, relevant authorities should be contacted for the location of underground services.

Due to overwriting some levels may be switched off for this plot only.

Levels are based on AHD.

This note is an integral part of this plan.

NOTE:
UNDERGROUND SERVICE INFORMATION SOURCED FROM 'DIAL BEFORE YOU DIG' AND IS VALID FOR 14 DAYS FROM APPLICATION DATE. THIS INFORMATION IS FOR INDICATIVE PURPOSES ONLY. LIFTING OF COVERS AND EXCAVATION MUST BE DONE FOR ACCURATE IDENTIFICATION AND LOCATION OF SERVICES.

Rev.	Description	Drawn	Date	Chkd

Survey Date: 03/06/2015 Surveyed By: IS
Drawn Date: 11/06/2015 Drawn By: PHT
Scale (A2): 1:200 Checked By: PJB
Hor Datum: PCG94 Vert Datum: AHD

Data File: 150603-detail total.acs
CAD File: 150603_Cowle_Street_FS.dwg
Path: S:\Projects\20\20692\03-Survey\Detail

whelans
Suite 4, First Floor, 40 Hasler Road, Osborne Park, WA 6017
PO Box 99, MOUNT HAWTHORN WA 6915
T: 08 6241 3333 F: 08 6241 3300
E: whelans@whelans.com.au W: www.whelans.com.au

Client: MATCH

FEATURE SURVEY

LOT 41 on D 46440 & LOT 10 on D 22607
COWLE STREET
WEST PERTH

© This plan must not be reproduced without the permission of WHELANS

Job No	Item No	Plan No	Rev
20692	- 000 -	001 -	00

Sheet 1 of 1

ISO 9001 Quality Management
FS 521002

CAMERON
CHISHOLM
NICOL

CITY OF VINCENT
RECEIVED
1 July 2019



VIEW FROM WEST END OF COWLE STREET

PERSPECTIVE

Cowle Street

P15008

AMENDED DA 16/11/2015

DA-001

CITY OF VINCENT
RECEIVED
1 July 2019

CAMERON
CHISHOLM
NICOL



LOCATION PLAN

Cowle Street

P15008

09/09/2015

DA-004

NOTES:
DO NOT SCALE FROM DRAWINGS VERIFY ALL DIMENSIONS ON SITE BEFORE COMMENCING WORK.
COPY OR THE REPRODUCTION OF THIS DRAWING IS STRICTLY PROHIBITED WITHOUT THE CONSENT OF CAMERON CHISHOLM & NICOL (WA) PTY LTD

CITY OF VINCENT
RECEIVED
1 July 2019



1 / 415 **BASEMENT LEVEL** FFL
1 : 200

Date	No.	Revision Description	Drawn
03/11/16	A	POST DA REVIEW	

KEY PLAN

ARCHITECT

Perth

Cameron Chisholm & Nicol (WA) Pty Ltd
ABN 81053861948

Level 3, Sheffield House
713 Hay Street
Perth, Western Australia
6000

T +61 (0)8 9322 1566
F +61 (0)8 9481 0854

E CCN@CCNWA.COM.AU
W CCNWA.COM.AU

CAMERON CHISHOLM NICOL

CLIENT
M/Group
394 Stirling Highway
CLAREMONT WA 6010

PROJECT
COWLE STREET

48-70 Cowle Street West Perth WA

TITLE
BASEMENT LEVEL

BUILDING PERMIT
NOT FOR CONSTRUCTION


DATE DRAWN: PLOT DATE: *15/02/2017 10:34:22 AM*
DRAWN: **Author** CHECKED: **Checker** APPROVED: **Approver**
SCALE 1:200 (A3) 1 : 200 (A1)
1 2 3 4 5 6 m

PROJ N°	STAGE	ZONE	DISC./ DWG N°	REV
P15008			**A03.301**	**A**

© Copyright Cameron Chisholm & Nicol (WA) Pty Ltd



1 415 **GROUND LEVEL**
1 : 200

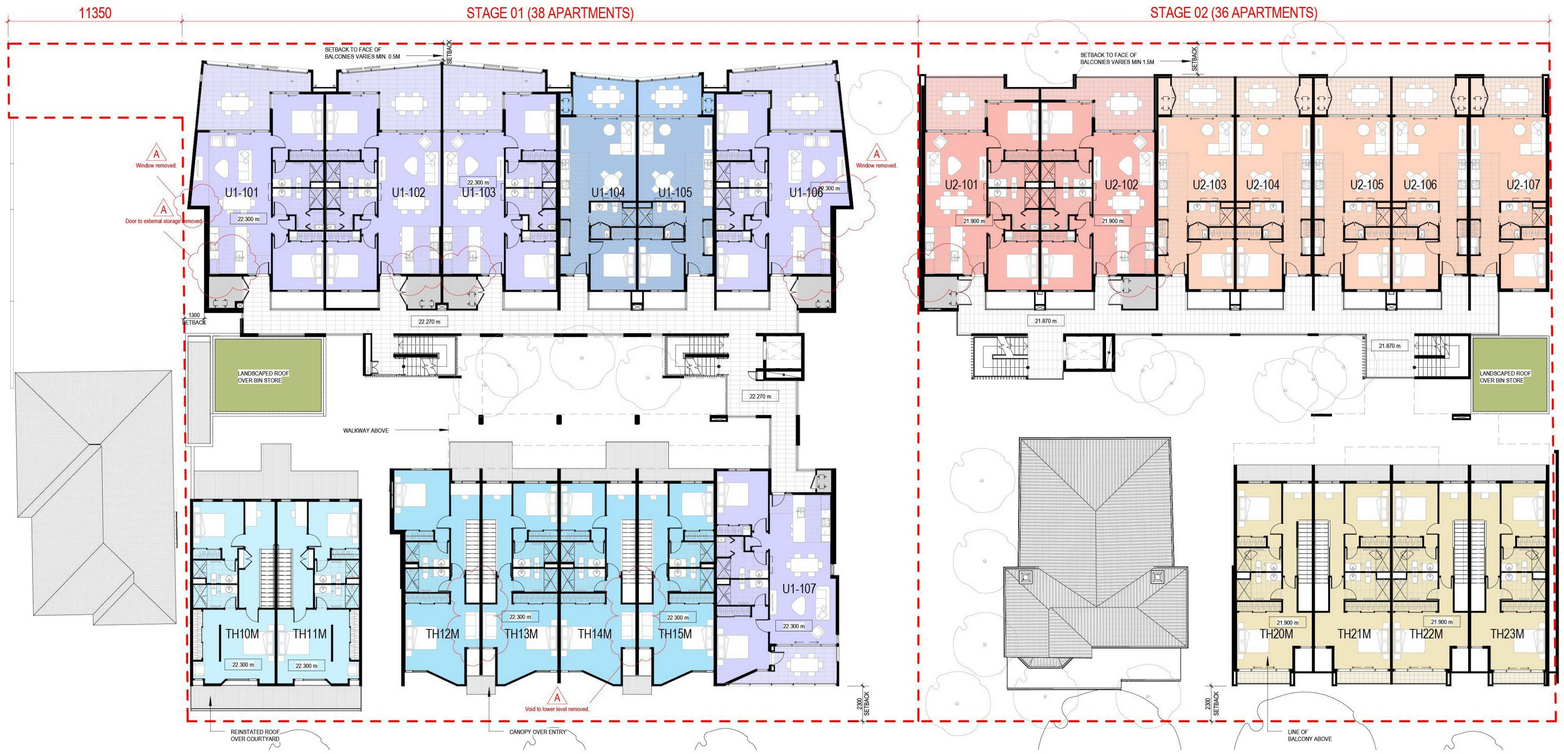

2 415 **LEVEL 1**
1 : 200

NOTES:
DO NOT SCALE FROM DRAWINGS VERIFY ALL DIMENSIONS ON SITE BEFORE COMMENCING WORK.
COPY OR THE REPRODUCTION OF THIS DRAWING IS STRICTLY PROHIBITED WITHOUT THE CONSENT OF CAMERON CHISHOLM & NICOL (WA) PTY LTD

CITY OF VINCENT
RECEIVED
1 July 2019

Date	No.	Revision Description	Drawn
03/11/16	A	POST DA REVIEW	

KEY PLAN

ARCHITECT

Perth

Cameron Chisholm & Nicol (WA) Pty Ltd
ABN 81053861945

Level 3, Sheffield House
713 Hay Street
Perth, Western Australia
6000

T +61 (0)8 9322 1566
F +61 (0)8 9481 0854

E CCN@CCNWA.COM.AU
W CCNWA.COM.AU

CAMERON CHISHOLM NICOL

CLIENT
M/Group
394 Stirling Highway
CLAREMONT WA 6010

PROJECT
COWLE STREET

48-70 Cowle Street West Perth WA

TITLE
GROUND & LEVEL 1

BUILDING PERMIT
NOT FOR CONSTRUCTION


DATE DRAWN: PLOT DATE: *15/02/2017 10:34:54 AM*
DRAWN: **Author** CHECKED: **Checker** APPROVED: **Approver**
SCALE 1:200 (A3) 1 : 200 (A1)
1 2 3 4 5 6 m

PROJ N°	STAGE	ZONE	DISC./ DWG N°	REV
P15008			A03.302	A

© Copyright Cameron Chisholm & Nicol (WA) Pty Ltd



1 / 415 **LEVEL 2**
1 : 200

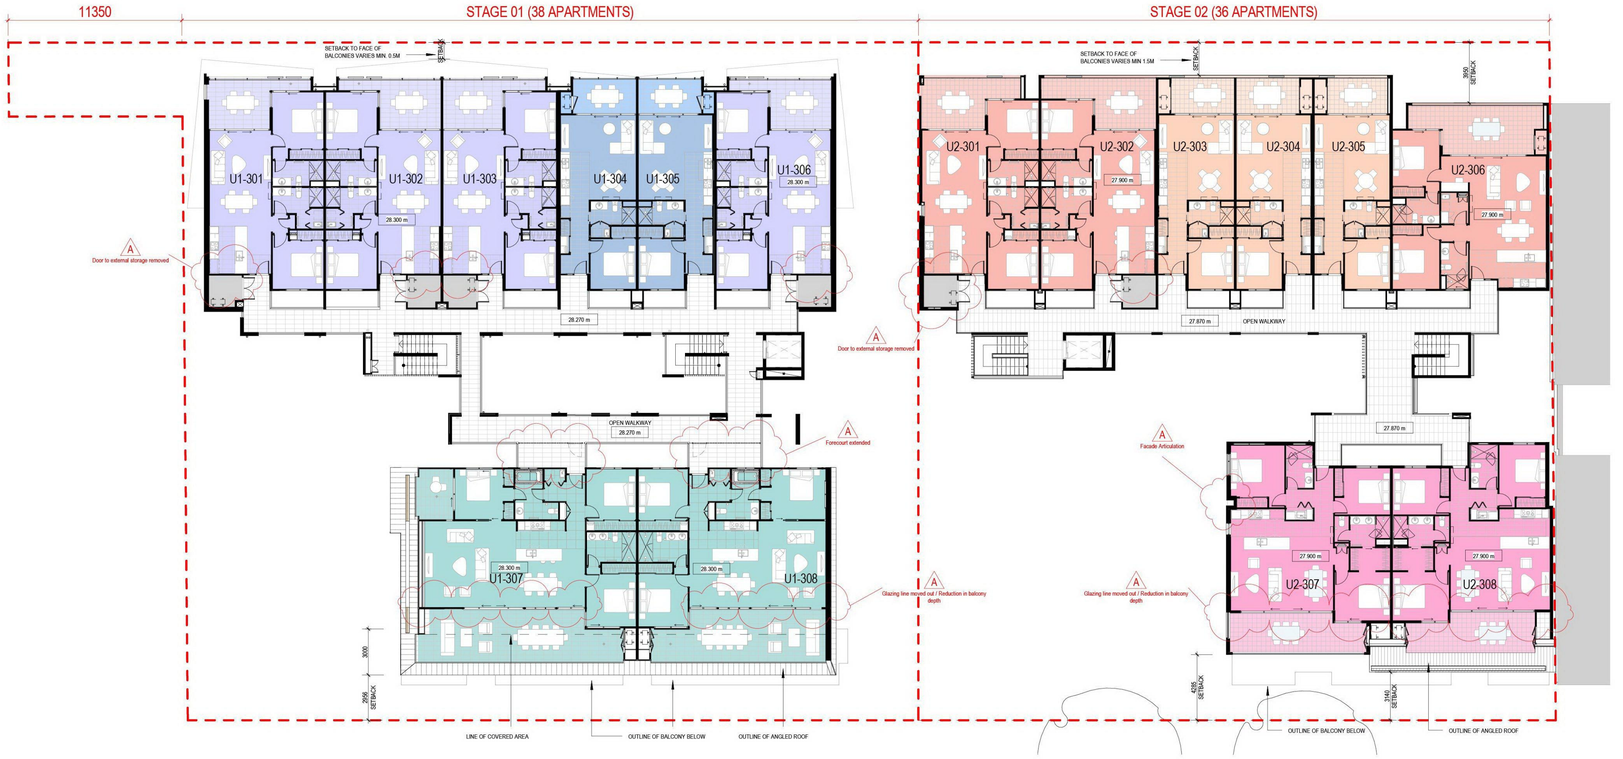

2 / 415 **LEVEL 3**
1 : 200

NOTES:
DO NOT SCALE FROM DRAWINGS VERIFY ALL DIMENSIONS ON SITE BEFORE COMMENCING WORK.
COPY OR THE REPRODUCTION OF THIS DRAWING IS STRICTLY PROHIBITED WITHOUT THE CONSENT OF CAMERON CHISHOLM & NICOL (WA) PTY LTD

CITY OF VINCENT
RECEIVED
1 July 2019

Date	No.	Revision Description	Drawn
03/11/16	A	POST DA REVIEW	

KEY PLAN

ARCHITECT

Perth
Cameron Chisholm & Nicol (WA) Pty Ltd
ABN 61053861948
Level 3, Sheffield House
713 Hay Street
Perth, Western Australia
6000
t +61 (0)8 9322 1566
f +61 (0)8 9481 0854
e CCN@CCNWA.COM.AU
w CCNWA.COM.AU

CAMERON CHISHOLM NICOL

CLIENT
M/Group
394 Stirling Highway
CLAREMONT WA 6010

PROJECT
COWLE STREET

48-70 Cowle Street West Perth WA

TITLE
LEVEL 2 & 3

BUILDING PERMIT
NOT FOR CONSTRUCTION

DATE DRAWN: PLOT DATE: *16/02/2017 10:35:25 AM*
DRAWN: **Author** CHECKED: **Checker** APPROVED: **Approver**
SCALE 1:200 (A3) 1 : 200 (A1)
1 2 3 4 5 6 m

PROJ N°	STAGE	ZONE	DISC / DWG N°	REV
P15008			A03.303	A


© Copyright Cameron Chisholm & Nicol (WA) Pty Ltd

NOTES:
DO NOT SCALE FROM DRAWINGS VERIFY ALL DIMENSIONS ON SITE BEFORE COMMENCING WORK.
COPY OR THE REPRODUCTION OF THIS DRAWING IS STRICTLY PROHIBITED WITHOUT THE CONSENT OF CAMERON CHISHOLM & NICOL (WA) PTY LTD


Keynote Legend

Key Value	Keynote Text
BAL-102	SEMI FRAMELESS GLAZED BALUSTRADE - TYPE 1
BAL-103	SEMI FRAMELESS GLAZED BALUSTRADE - TYPE 2
CON-100	AFS WALL SYSTEM
EL-203	PROFILED METAL SHEET WALL CLADDING
PT-111	EXTERIOR ELASTOMERIC COATING - TROWELLED ON
RFS-101	METAL DECK ROOF - REVKLIP 700
RFS-102	METAL SHEET ROOF - TRUE OAK DEEP
RWS-101	BOX GUTTERS
RWS-102	EAVES GUTTERS
RWS-103	DOWNPIPES
SCN-106	METAL FEATURE SCREEN
WIN-103	EXTERNAL ALUMINIUM FRAMED SLIDING WINDOWS

CITY OF VINCENT
RECEIVED
1 July 2019

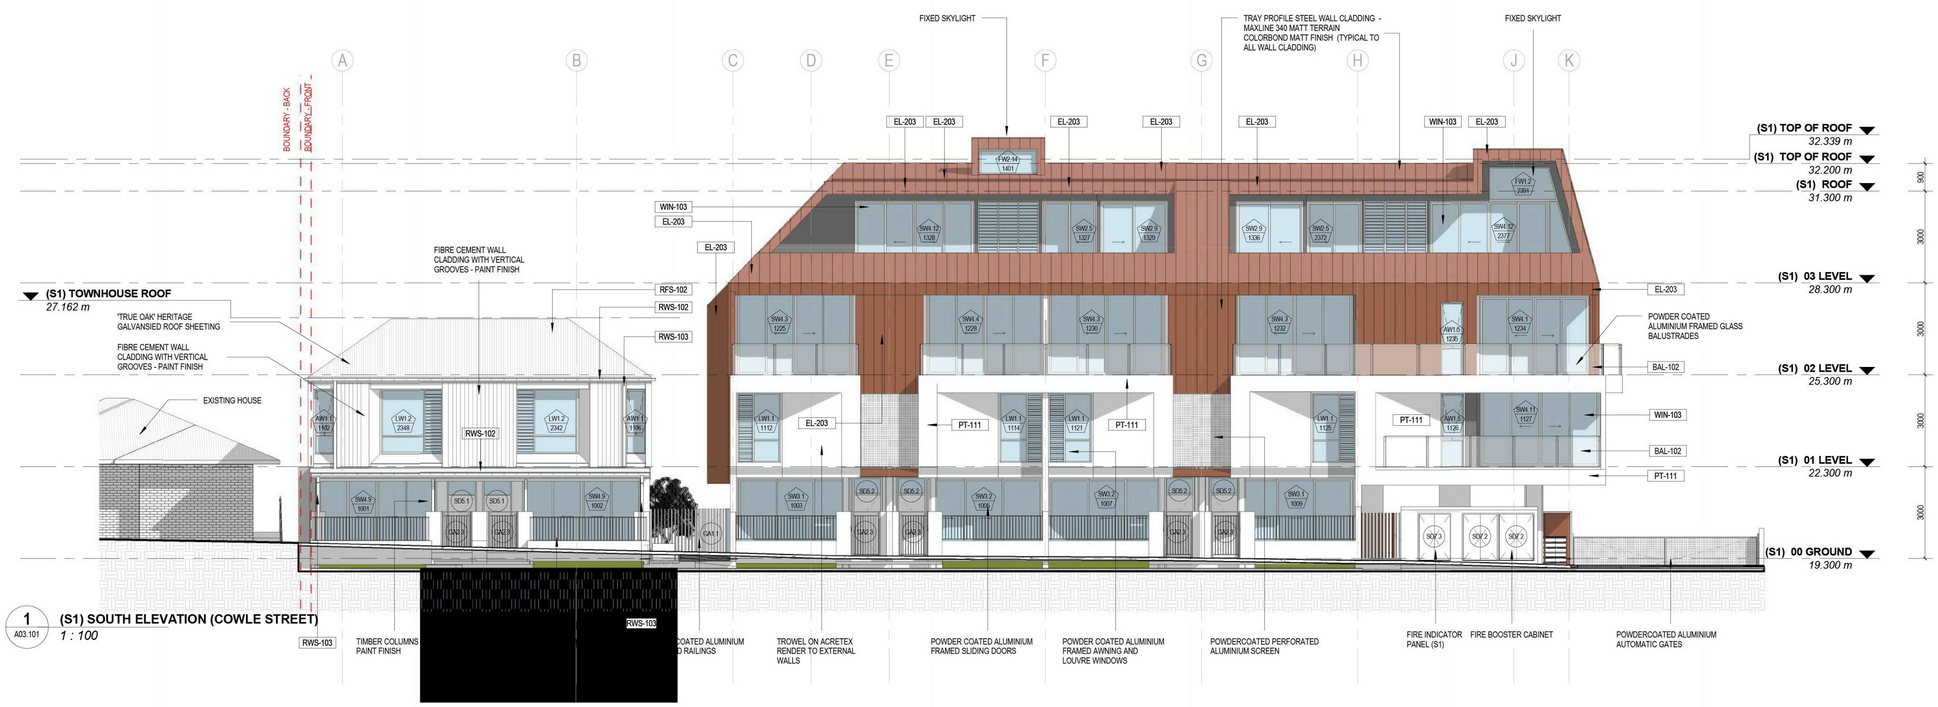

1 / A03.101 **(S1) SOUTH ELEVATION (COWLE STREET)**
1 : 100

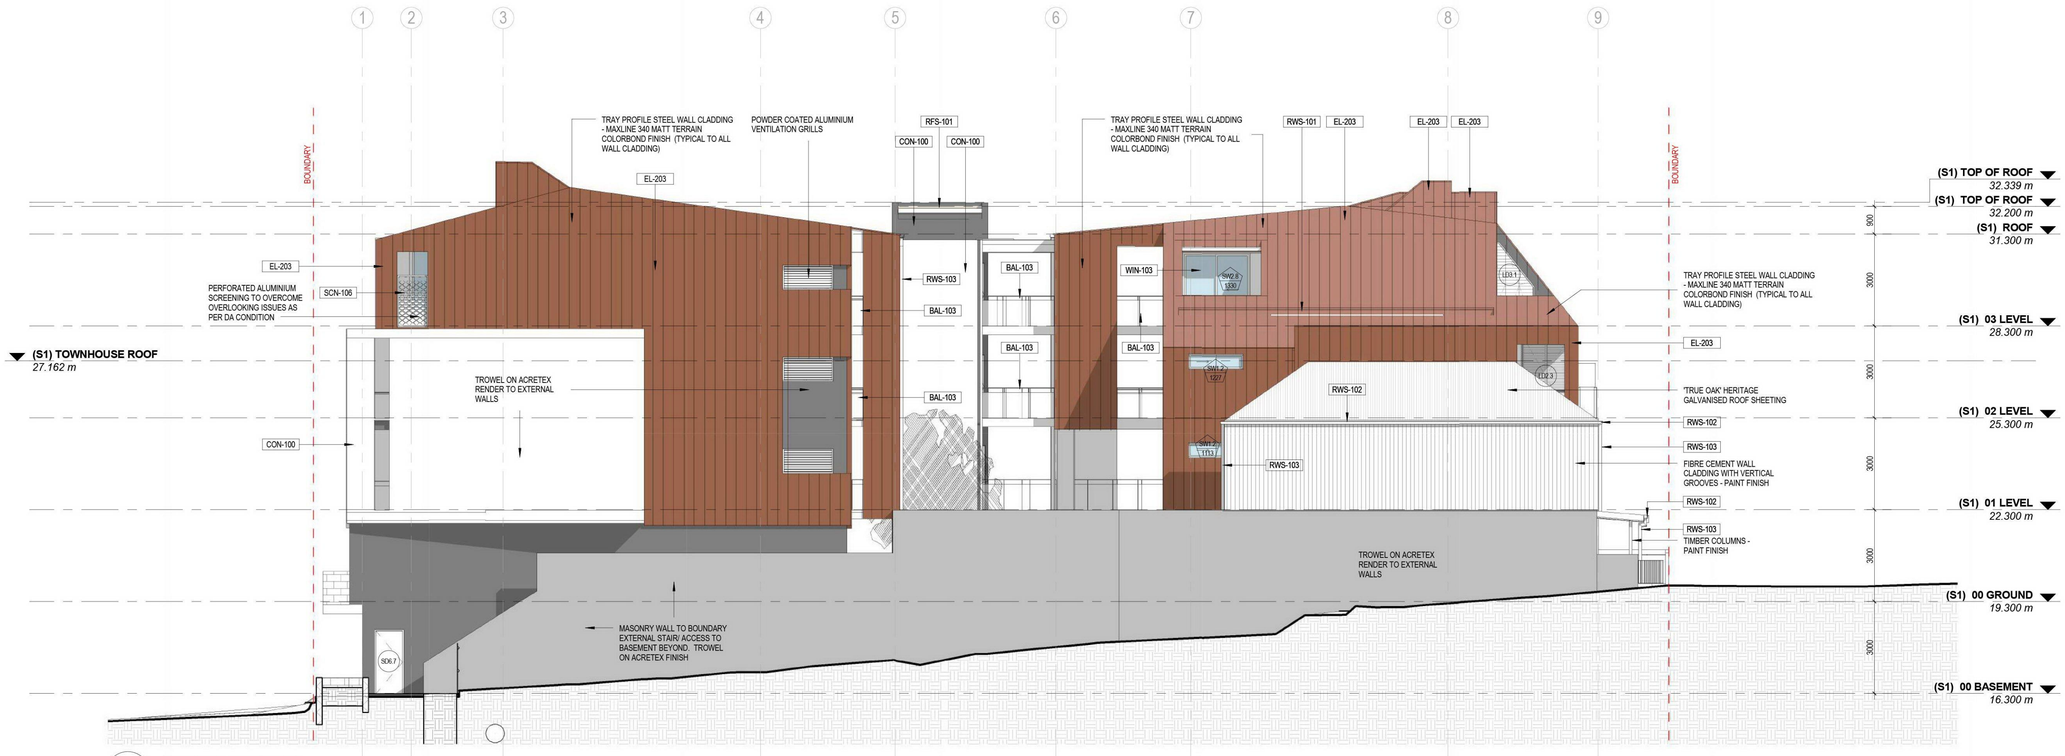

2 / A03.101 **(S1) WEST ELEVATION**
1 : 100

Date	No.	Revision Description	Drawn
14/10/16	J	COST PLAN 02.2	
29/09/16	I	COST PLAN 02	
15/09/16	H	BUILDING PESMIT / DFES	
05/09/16	G	REVISED ELEVATIONS	
01/09/16	F	CO-ORDINATION 13 / VM	
19/08/16	E	CO-ORDINATION 12	
15/07/16	D	DESIGN DEVELOPMENT	
07/07/16	C	CO-ORDINATION ISSUE 10	
27/06/16	B	CO-ORDINATION ISSUE 09	
12/05/16	A	COST PLAN 1	

KEY PLAN

ARCHITECT
Perth
Cameron Chisholm & Nicol (WA) Pty Ltd
ABN 61053861948
Level 3, Sheffield House
713 Hay Street
Perth, Western Australia
6000
t +61 (0)8 9322 1566
f +61 (0)8 9481 0854
e CCN@CCNWA.COM.AU
w CCNWA.COM.AU
CAMERON CHISHOLM NICOL

CLIENT
M/Group
394 Stirling Highway
CLAREMONT WA 6010

PROJECT
COWLE STREET
- SITE Site 1
48-70 Cowle Street West Perth WA


TITLE
SITE 1 SOUTH & WEST ELEVATION

BUILDING PERMIT
NOT FOR CONSTRUCTION


DATE DRAWN: PLOT DATE: *6/12/2016 3:40:30 PM*
DRAWN: **Author** CHECKED: **BT** APPROVED: **DS**
SCALE 1:200 (A3) 1 : 100 (A1)
1 2 3 4 5 6 m

PROJ N°	STAGE	ZONE	DISC / DWG N°	REV
P15008			**A06.101**	**J**

© Copyright Cameron Chisholm & Nicol (WA) Pty Ltd

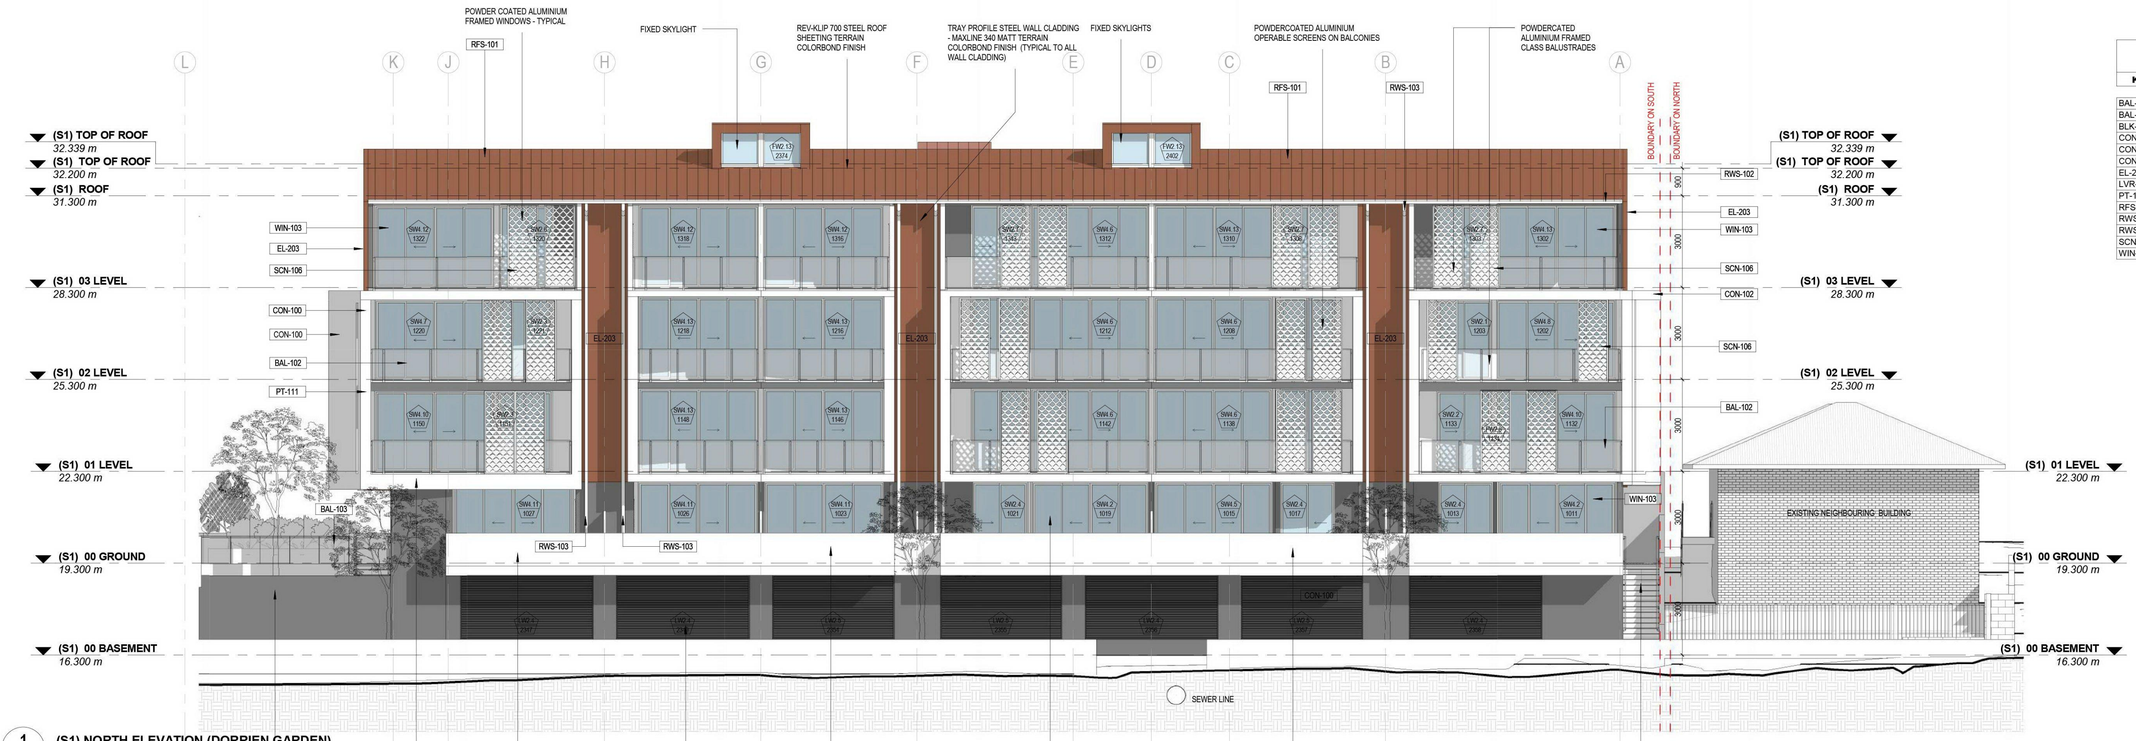

1 / A03.201 **(S1) NORTH ELEVATION (DORRIEN GARDEN)**
1 : 100

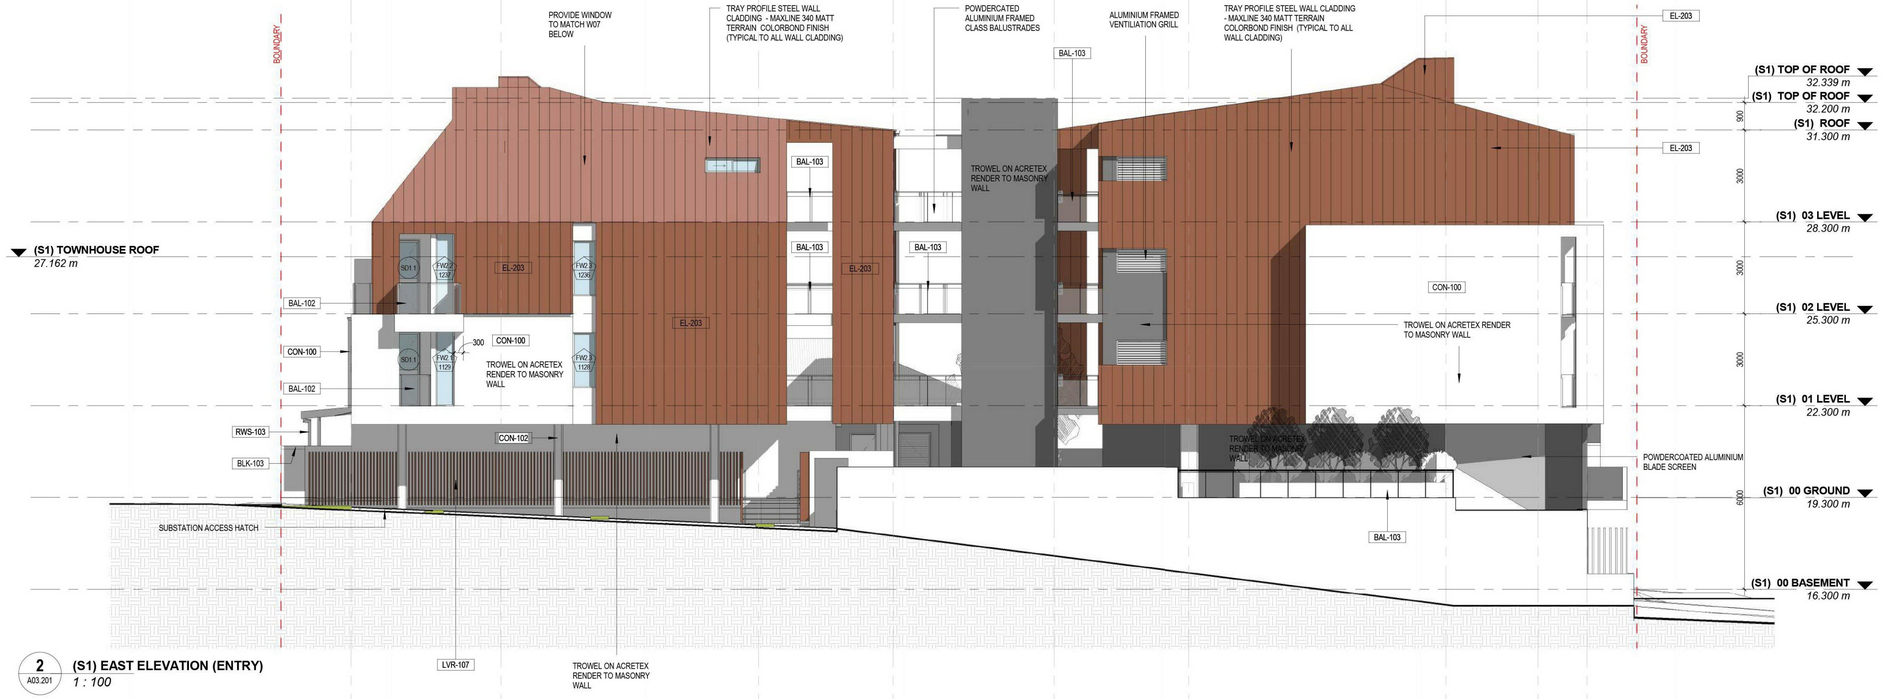

2 / A03.201 **(S1) EAST ELEVATION (ENTRY)**
1 : 100

NOTES:
DO NOT SCALE FROM DRAWINGS VERIFY ALL DIMENSIONS ON SITE BEFORE COMMENCING WORK.
COPY OR THE REPRODUCTION OF THIS DRAWING IS STRICTLY PROHIBITED WITHOUT THE CONSENT OF CAMERON CHISHOLM & NICOL (WA) PTY LTD

Keynote Legend

Key Value	Keynote Text
BAL-102	SEMI FRAMELESS GLAZED BALUSTRADE - TYPE 1
BAL-103	SEMI FRAMELESS GLAZED BALUSTRADE - TYPE 2
BLK-103	FACE BLOCKWORK - 190MM
CON-100	AFS WALL SYSTEM
CON-102	OFF-FORM CONCRETE FINISH - CLASS 2
CON-117	CONCRETE STAIR FINISH - TILED
EL-203	PROFILED METAL SHEET WALL CLADDING
LVR-107	VERTICAL FIXED METAL LOUVRE SCREEN
PT-111	EXTERIOR ELASTOMERIC COATING - TROWELLED ON
RFS-101	METAL DECK ROOF - REVKLIP 700
RWS-102	EAVES GUTTERS
RWS-103	DOWNPIPES
SCN-106	METAL FEATURE SCREEN
WIN-103	EXTERNAL ALUMINIUM FRAMED SLIDING WINDOWS

CITY OF VINCENT
RECEIVED
1 July 2019

Date	No.	Revision Description	Drawn
14/10/16	J	COST PLAN 02.2	
29/09/16	I	COST PLAN 02	
15/09/16	H	BUILDING PESMIT / DFES	
05/09/16	G	REVISED ELEVATIONS	
01/09/16	F	CO-ORDINATION 13 / VM	
19/08/16	E	CO-ORDINATION 12	
15/07/16	D	DESIGN DEVELOPMENT	
07/07/16	C	CO-ORDINATION ISSUE 10	
04/07/16	B	CO-ORDINATION ISSUE 09	
12/05/16	A	COST PLAN 1	

KEY PLAN

ARCHITECT
Perth
Cameron Chisholm & Nicol (WA) Pty Ltd
ABN 81053661945
Level 3, Sheffield House
713 Hay Street
Perth, Western Australia
6000
t +61 (0)8 9322 1566
f +61 (0)8 9481 0854
e CCN@CCNWA.COM.AU
w CCNWA.COM.AU
CAMERON CHISHOLM NICOL

CLIENT
M/Group
394 Stirling Highway
CLAREMONT WA 6010

PROJECT
COWLE STREET
- SITE Site 1
48-70 Cowle Street West Perth WA

TITLE
SITE 1 NORTH & EAST ELEVATION

BUILDING PERMIT
NOT FOR CONSTRUCTION


DATE DRAWN: PLOT DATE: *6/12/2016 3:50:37 PM*
DRAWN: **Author** CHECKED: **BT** APPROVED: **DS**
SCALE 1:200 (A3) 1 : 100 (A1)
1 2 3 4 5 6 m

PROJ N°	STAGE	ZONE	DISC./ DWG N°	REV
P15008			**A06.102**	**J**


© Copyright Cameron Chisholm & Nicol (WA) Pty Ltd

NOTES:
DO NOT SCALE FROM DRAWINGS VERIFY ALL DIMENSIONS ON SITE BEFORE COMMENCING WORK.
COPY OR THE REPRODUCTION OF THIS DRAWING IS STRICTLY PROHIBITED WITHOUT THE CONSENT OF CAMERON CHISHOLM & NICOL (WA) PTY LTD

CITY OF VINCENT
RECEIVED
1 July 2019

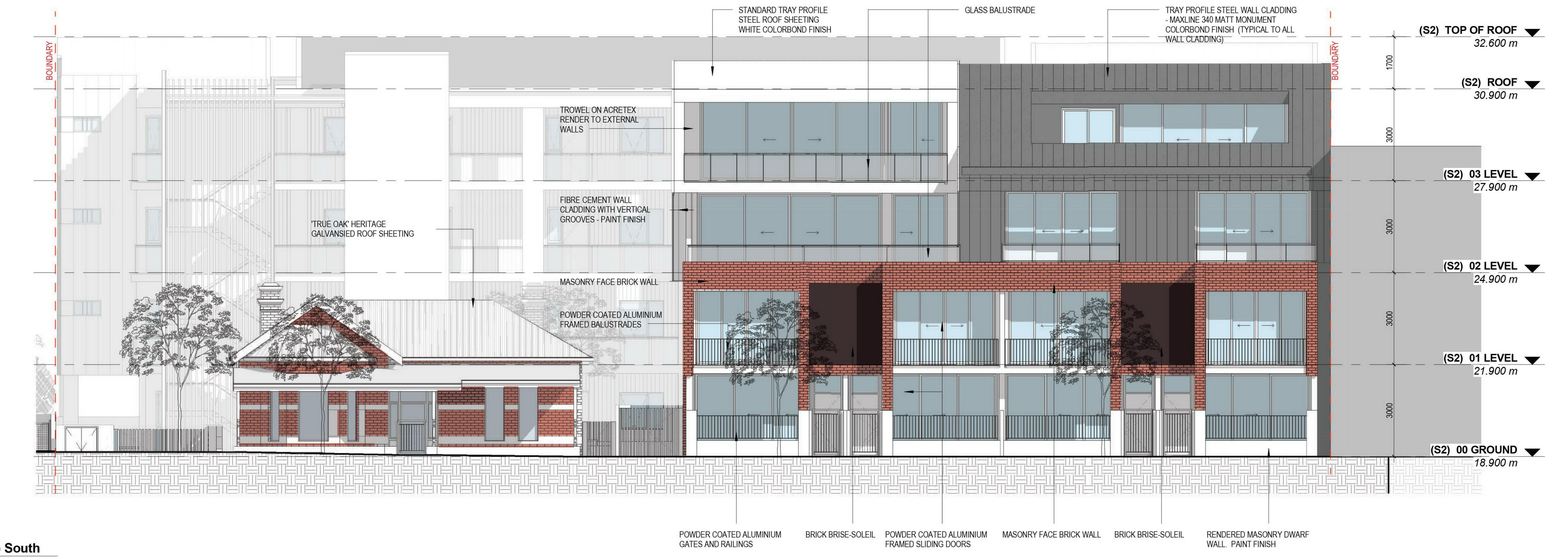

1 A03.201 **(S2) South**
1 : 100

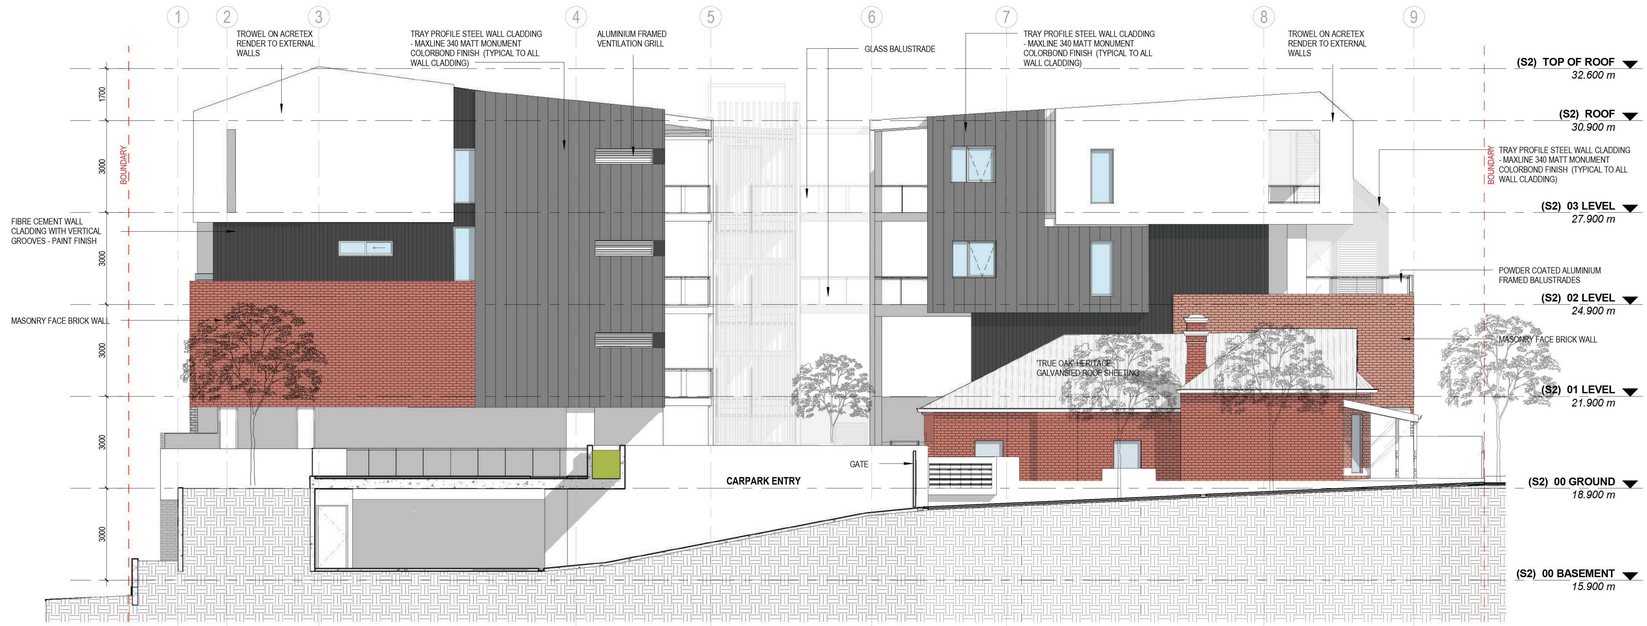

2 A03.201 **(S2) West**
1 : 100

Date	No.	Revision Description	Drawn
03/11/16	D	POST DA REVIEW	
15/07/16	C	DESIGN DEVELOPMENT	
07/07/16	B	CO-ORDINATION ISSUE 10	
12/05/16	A	COST PLAN 1	

KEY PLAN

ARCHITECT

Perth

Cameron Chisholm & Nicol (WA) Pty Ltd
ABN 81053861948

Level 3, Sheffield House
713 Hay Street
Perth, Western Australia
6000

t +61 (0)8 9322 1566
f +61 (0)8 9481 0854

e CCN@CCNWA.COM.AU
w CCNWA.COM.AU

CAMERON CHISHOLM NICOL

CLIENT
M/Group
394 Stirling Highway
CLAREMONT WA 6010

PROJECT
COWLE STREET
- SITE Site 2

48-70 Cowle Street West Perth WA


TITLE
SITE 2 SOUTH & WEST ELEVATION

BUILDING PERMIT
NOT FOR CONSTRUCTION

DATE DRAWN: PLOT DATE: *31/01/2017 9:30:48 AM*
DRAWN: **Author** CHECKED: **BT** APPROVED: **DS**
SCALE: 1:200 (A3) 1 : 100 (A1)
1 2 3 4 5 6 m

PROJ N°	STAGE	ZONE	DISC / DWG N°	REV
P15009			**A06.203**	**D**

© Copyright Cameron Chisholm & Nicol (WA) Pty Ltd

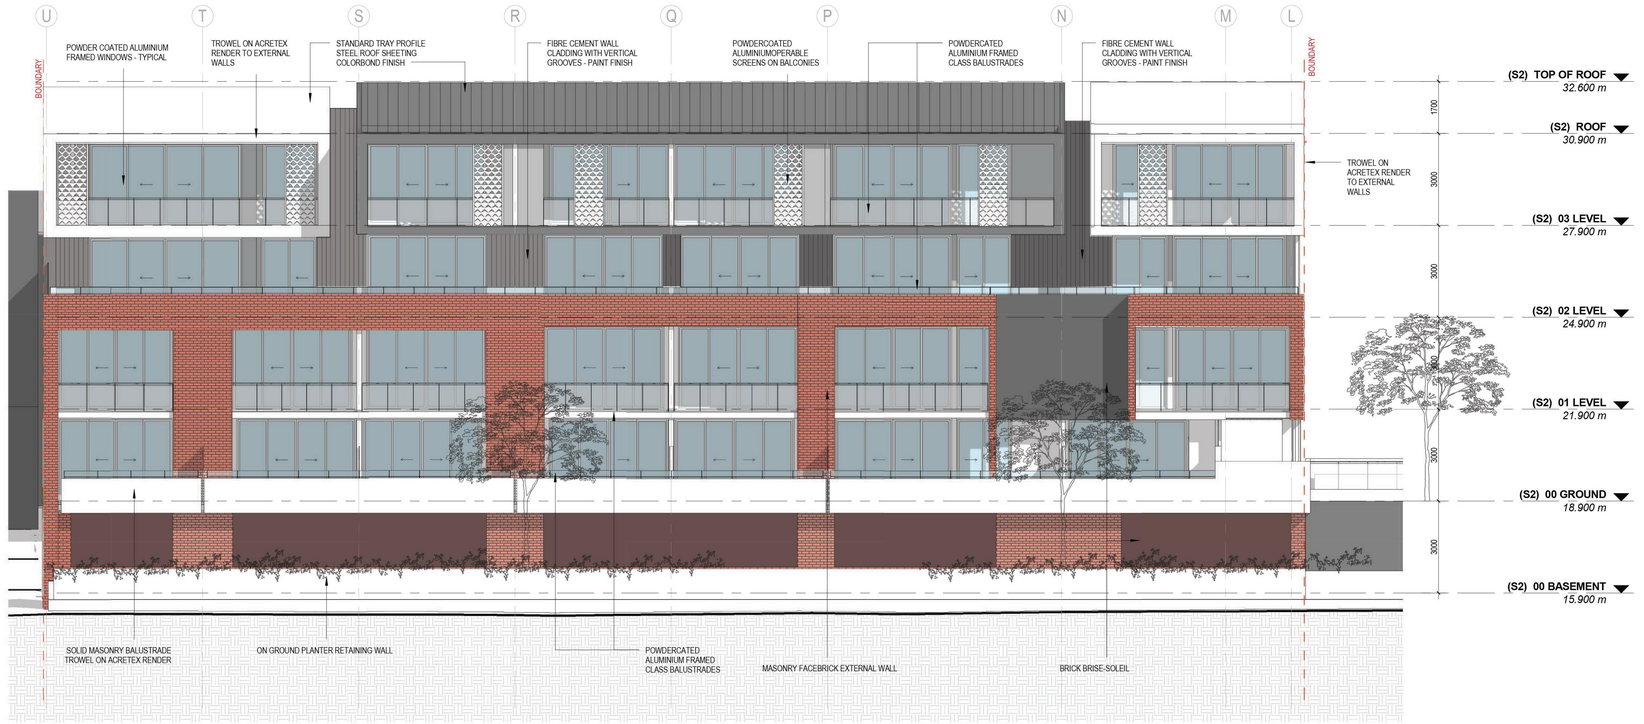

1 A03.201 **(S2) North**
1 : 100



2 A03.202 **(S2) East**
1 : 100

NOTES:
DO NOT SCALE FROM DRAWINGS VERIFY ALL DIMENSIONS ON SITE BEFORE COMMENCING WORK.
COPY OR THE REPRODUCTION OF THIS DRAWING IS STRICTLY PROHIBITED WITHOUT THE CONSENT OF CAMERON CHISHOLM & NICOL (WA) PTY LTD

CITY OF VINCENT
RECEIVED
1 July 2019

Date	No.	Revision Description	Drawn
03/11/16	D	POST DA REVIEW	
15/07/16	C	DESIGN DEVELOPMENT	
07/07/16	B	CO-ORDINATION ISSUE 10	
12/05/16	A	COST PLAN 1	

KEY PLAN

ARCHITECT
Perth
Cameron Chisholm & Nicol (WA) Pty Ltd
ABN 81053861948
Level 3, Sheffield House
713 Hay Street
Perth, Western Australia
6000
t +61 (0)8 9322 1566
f +61 (0)8 9481 0854
e CCN@CCNWA.COM.AU
w CCNWA.COM.AU
CAMERON CHISHOLM NICOL

CLIENT
M/Group
394 Stirling Highway
CLAREMONT WA 6010

PROJECT
COWLE STREET
- SITE Site 2

48-70 Cowle Street West Perth WA

TITLE
SITE 2 NORTH & EAST ELEVATION


BUILDING PERMIT
NOT FOR CONSTRUCTION

DATE DRAWN: PLOT DATE: *31/01/2017 9:31:20 AM*
DRAWN: **Author** CHECKED: **BT** APPROVED: **DS**
SCALE: 1:200 (A3) 1 : 100 (A1)
1 2 3 4 5 6 m

PROJ N°	STAGE	ZONE	DISC / DWG N°	REV
P15009			**A06.204**	**D**

© Copyright Cameron Chisholm & Nicol (WA) Pty Ltd

© TIM DAVIES LANDSCAPING

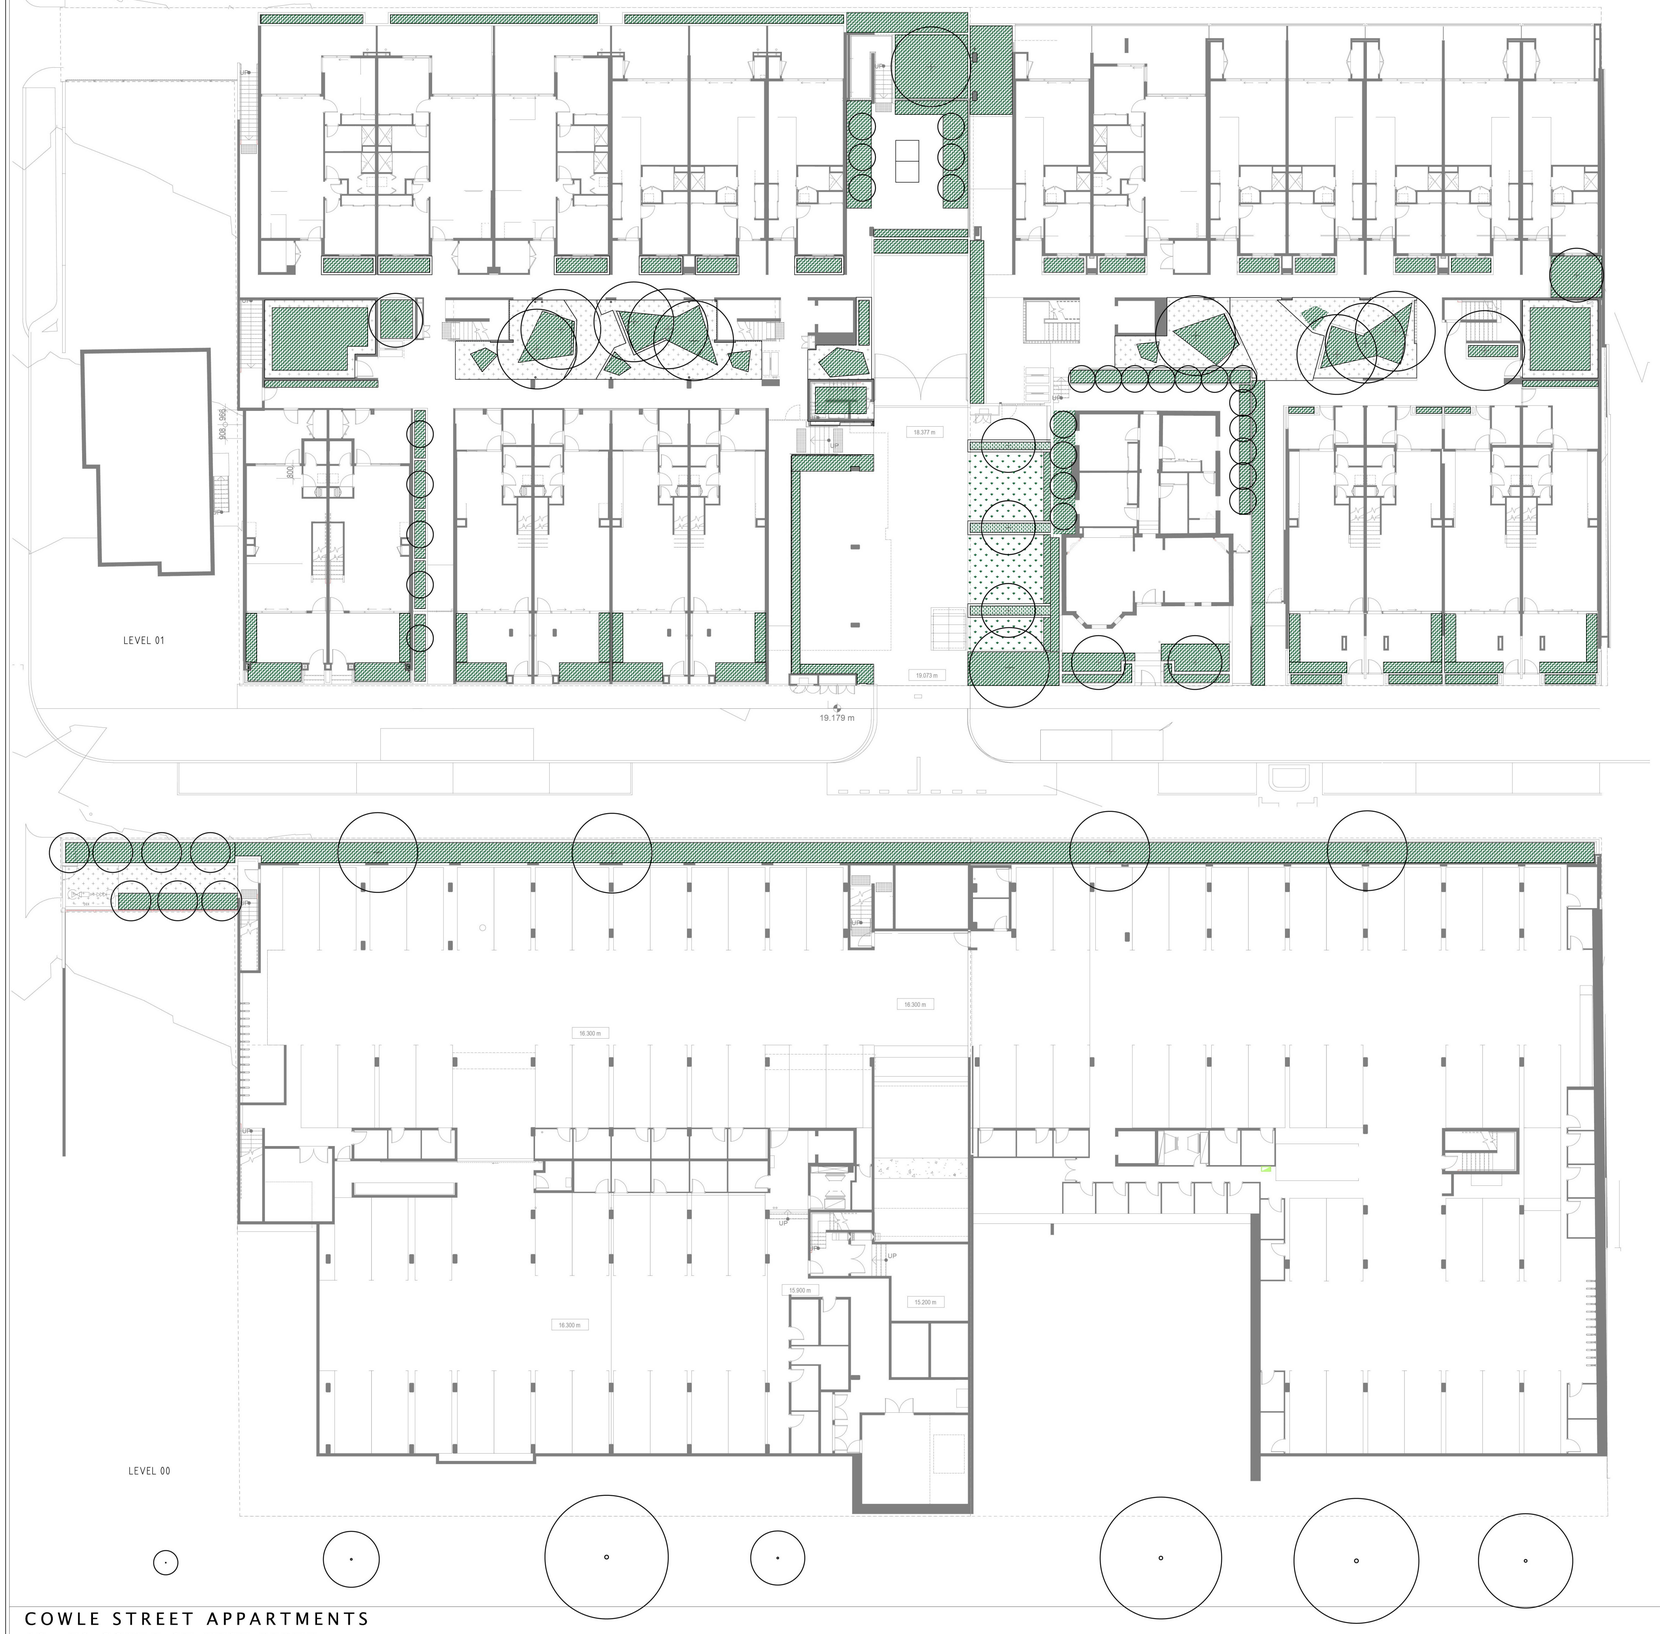
LEVEL 01
19.179 m
19.377 m
19.073 m
LEVEL 00
16.300 m
16.300 m
15.900 m
15.200 m
16.300 m
UP
UP
UP
Lift
Lift
Lift