This Drawing is to be read in conjunction with all relevant Drawings related to the Project for accurate co-ordination of services. The Contractor is to check all dimensions on site before the commencement of work. Should any discrepancies occur, notify the Builder immediately. These Drawings remain the property of the Builder and shall be returned upon request.

Status: Planning Doc's


CITY OF VINCENT RECEIVED 16 December 2022

LEGEND

Power Dome	
Power Pole	
Phone Pits	T C
Water Conn.	W
Top Pillar/Post	[TP 10.00]
Top Wall	[TW 10.00]
Top Retaining	[TR 10.00]
Top Fence	[TF 10.00]

Drawing List

Page	Name
1 Perspectives	
1.01	Perspectives
2 Plans - MASTER	
2.01	Site Plan - Existing
2.02	Site Plan - New - MASTER
2.03	Plans - MASTER
2.04	Plans - MASTER
2.05	Plans - MASTER
2.06	Landscaping Plan - MASTER

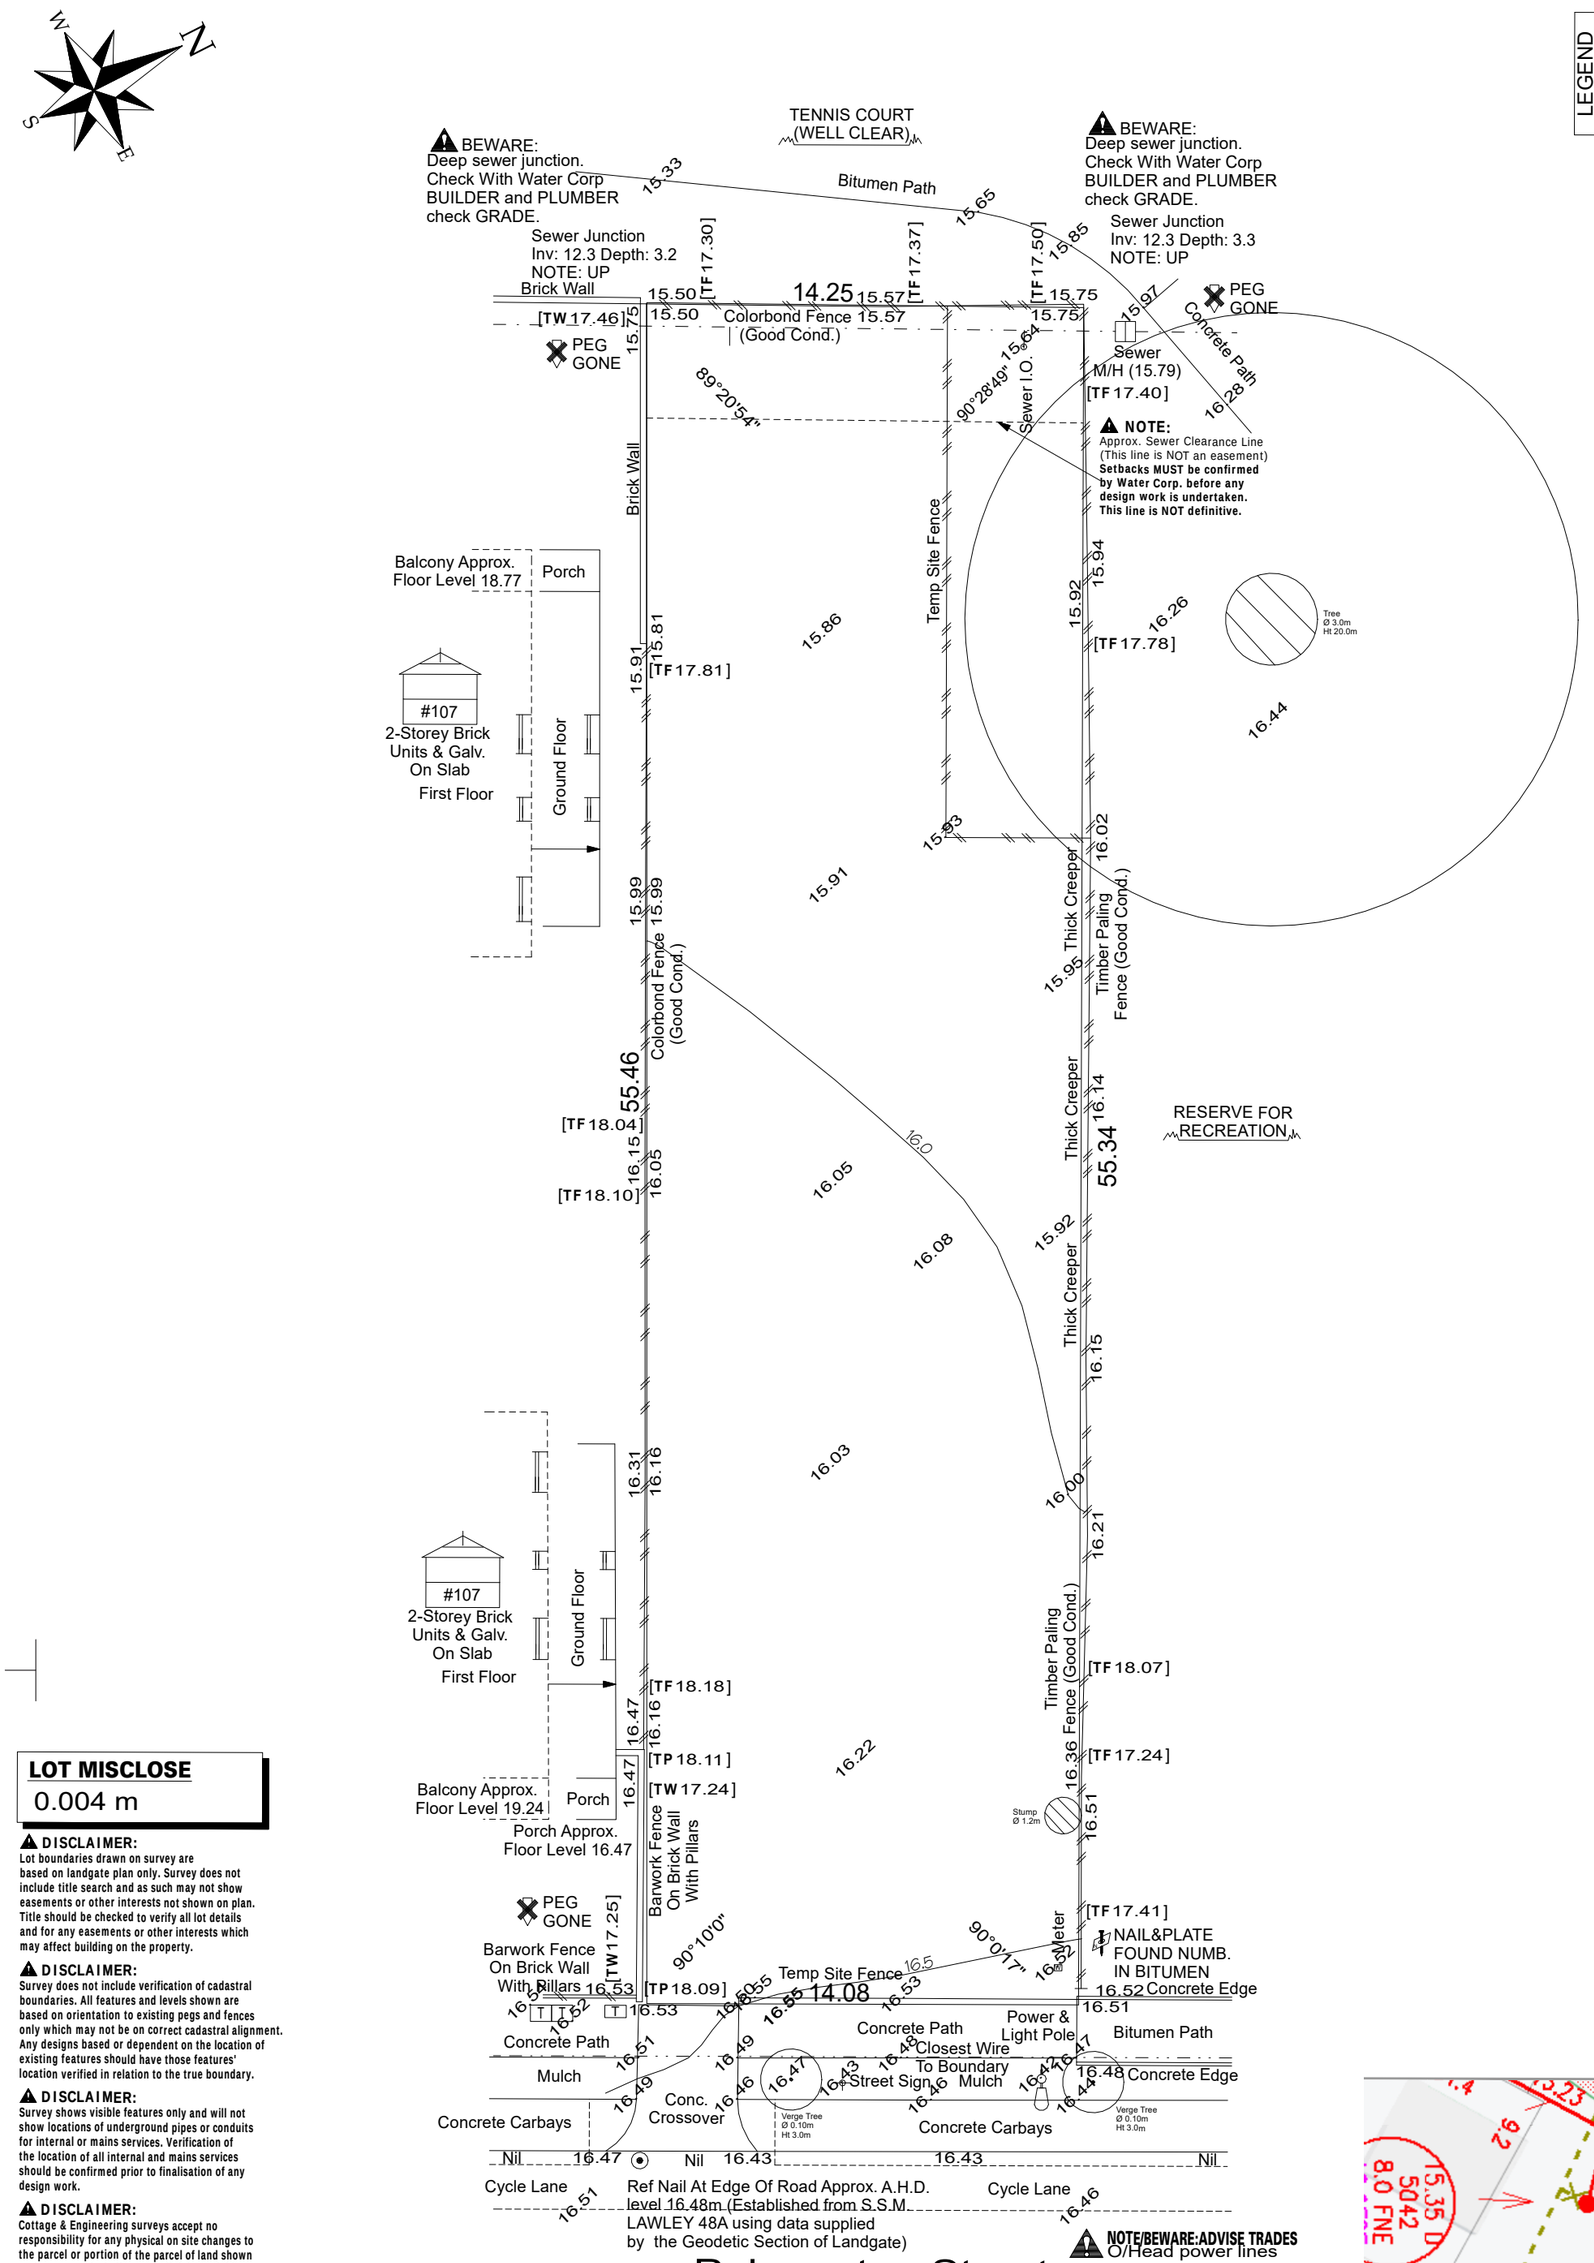

LOT MISCLOSE
0.004 m

DISCLAIMER:
Lot boundaries drawn on survey are based on landgate plan only. Survey does not include title search and as such may not show easements or other interests not shown on plan. Title should be checked to verify all lot details and for any easements or other interests which may affect building on the property.

DISCLAIMER:
Survey does not include verification of cadastral boundaries. All features and levels shown are based on orientation to existing pegs and fences only which may not be on correct cadastral alignment. Any designs based or dependent on the location of existing features should have those features' location verified in relation to the true boundary.

DISCLAIMER:
Survey shows visible features only and will not show locations of underground pipes or conduits for internal or mains services. Verification of the location of all internal and mains services should be confirmed prior to finalisation of any design work.


DISCLAIMER:
Cottage & Engineering surveys accept no responsibility for any physical on site changes to the parcel or portion of the parcel of land shown on this survey including any adjoining neighbours levels and features that have occurred after the date on this survey. All Sewer details plotted

Existing Site Plan Scale: 1:200

Riverstone Custom Homes

CONTOUR & FEATURE SURVEY


LOT	Lot 100 (DP 43470)
ADDRESS	#109 Palmerston Street, Perth
LGA	CITY OF PERTH
CLIENT	Gordan Tam
ORDER #	5096
GPS	Lat: -31.941124 Long: 115.858205
SSA No	**AREA** 785m² **VOL.** 2599 **FOL.** 361

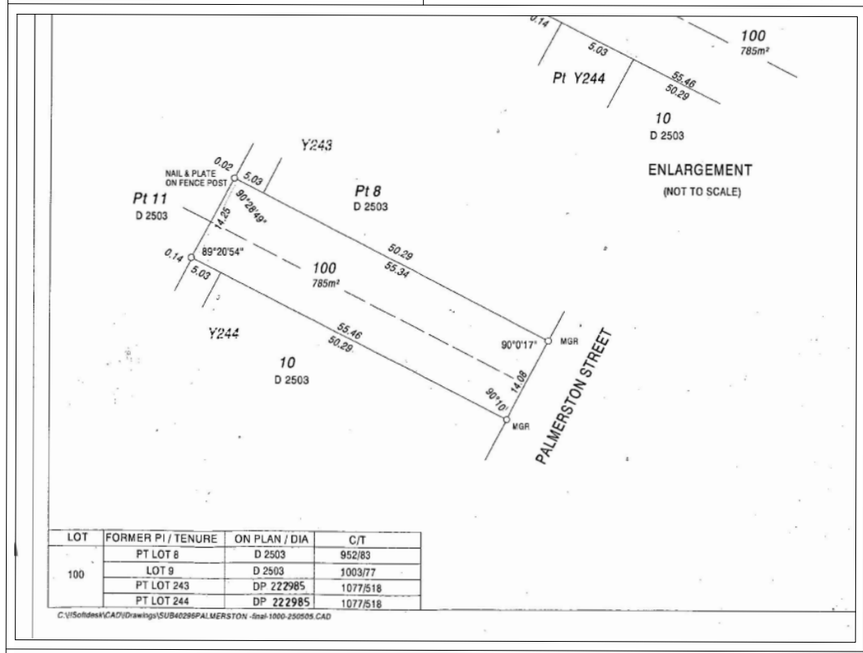

LOT	FORMER PI / TENURE	ON PLAN / DIA	C/T
100	PT LOT 8	D 2503	952/83
	LOT 9	D 2503	1003/77
	PT LOT 243	DP 222985	1077/518
	PT LOT 244	DP 222985	1077/518

C:\ISolidesk\CAD\Drawings\SUB40296PALMERSTON -final-1000-250505.CAD


ELEC.	O/Head	**SEWER**	Yes	**ROADS**	Bitumen	**COASTAL**	No (Approx. Only - Confirm With Shire)
GAS	Check Alinta	**COMMS**	Yes	**PATH**	Concrete	**SOIL**	Sand
WATER	Yes	**DRAINAGE**	Good	**KERBS**	Nil	**VEG.**	Light Grass Cover

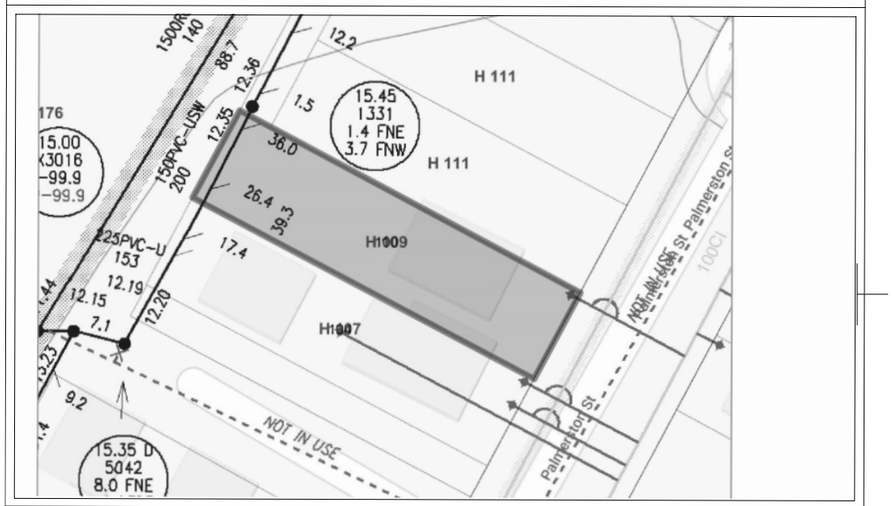

COTTAGE SURVEYS LICENSED SURVEYORS

87-89 Guthrie St, Osborne Park, WA 6017 | PO Box 1611, Osborne Park BC, WA 6917 | P: (08) 9446 7361 | E: perth@cottage.com.au | W: www.cottage.com.au

JOB: 524052 **DATE:** 14 Apr 22 **DRAWN:** T. Do

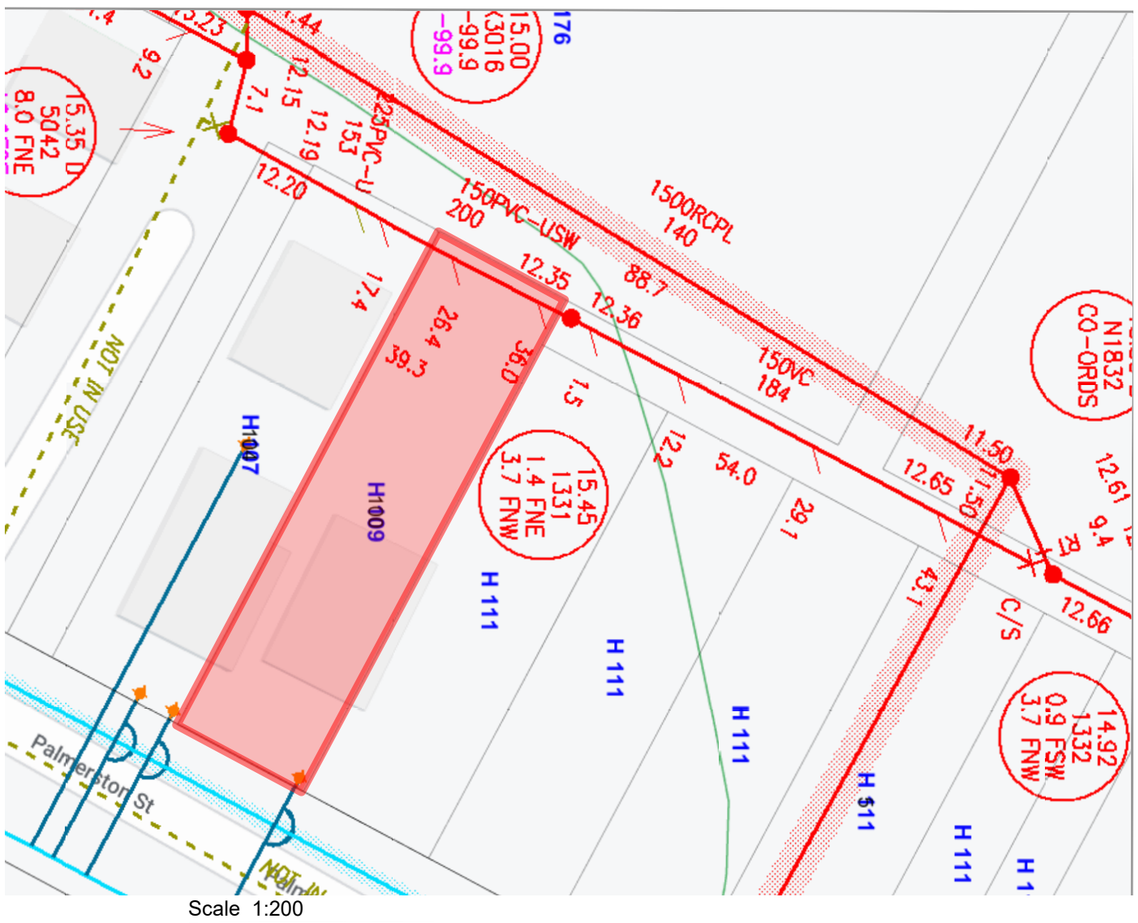

COTTAGE SURVEYS LICENSED SURVEYORS

87-89 Guthrie Street, Osborne Park, WA 6017
PO Box 1611, Osborne Park Business Centre WA 6917
P: (08) 9446 7361 E: perth@cottage.com.au W: www.cottage.com.au

JOB #	524052	**GPS**	Lat: -31.941124 Long: 115.858205			**ROADS**	Bitumen
CLIENT	Gordan Tam	**ORDER #**	5096			**KERBS**	Nil
ADDRESS	#109 Palmerston Street	**LOT**	Lot 100 (DP 43470)			**FOOTPATH**	Concrete
SUBURB	Perth					**SOIL**	Sand
LGA	CITY OF PERTH	**AREA**	785m²	**VOL.** 2599	**FOL.** 361	**DRAINAGE**	Good
DRAWN	T. Do	**DATE**	14 Apr 22		**SSA** No	**VEGETATION**	Light Grass Cover

ELEC.	O/Head	**COMMS.**	Yes
WATER	Yes	**GAS**	Check Alinta
SEWER	Yes	**COASTAL**	No (Approximate Only Confirm With Shire)

Site Plan - Existing

BAL Rating: N/A.
Rev No.: DA 01
Job No.: 5096
Dwn No.: 2.01

RIVERSTONE

A: Suite 44 Cottesloe Central Shopping Centre, 460 Stirling Highway, Peppermint Grove, WA 6011
T: 08 9284 4866 F: 08 9284 6144 E: reception@riverstone.com.au
W: www.riverstone.com.au
© Copyright. This drawing and design is copyright and may not be reproduced or copied in whole or in part without the express written permission of Riverstone Custom Homes.

Tam-Palmerston ST
Lot 100, (#109), Palmerston St
Perth, WA 6000

© Copyright
Wind Classification T.B.C.
Local Authority City of Vincent
Dwn. S.McChesney
Plot Date: 15/12/2022 at 11:49 AM

Amendments. DA01-

Signatures:
Client:
Client:
Builder:

This Drawing is to be read in conjunction with all relevant Drawings related to the Project for accurate co-ordination of services. The Contractor is to check all dimensions on site before the commencement of work. Should any discrepancies occur, notify the Builder immediately. These Drawings remain the property of the Builder and shall be returned upon request.

CITY OF VINCENT
RECEIVED
16 December 2022

Area Calculations			
	Name	Area	Perimeter
0 Ground Floor			
	Garage	169.6	111,900.0
	Ground Floor	219.2	133,186.5
	Porch	10.7	26,400.2
		399.5 m²	**271,486.7 mm**
1 First Floor			
	Balc 01	5.3	9,360.2
	First Floor	278.7	145,370.2
	Terrace	94.6	77,949.4
		378.6 m²	**232,679.8 mm**
2 Second Floor			
	Balc 02	19.0	32,410.5
	Second Floor	269.0	141,581.4
		288.0 m²	**173,991.9 mm**
		1,066.1 m²	**678,158.4 mm**

LEGEND

	Power Dome
	Power Pole
T C	Phone Pits
W	Water Conn.
TP 10.00	Top Pillar/Post
TW 10.00	Top Wall
TR 10.00	Top Retaining
TF 10.00	Top Fence

BEWARE:
Deep sewer junction.
Check With Water Corp
BUILDER and PLUMBER
check GRADE.

Sewer Junction
Inv: 12.3 Depth: 3.2
NOTE: UP

Sewer Junction
Inv: 12.3 Depth: 3.3
NOTE: UP

Sewer Line as per Cottage Survey/Site Inspection.

Sewer Line as per Water Corp..

Sewer M/H (15.79)

NOTE:
Approx. Sewer Clearance Line
(This line is NOT an easement)

Setbacks MUST be confirmed by Water Corp. before any design work is undertaken. This line is NOT definitive.

New Boundary Fence.

Tree Ø 3.0m Ht 20.0m

Total Landscaping Area.
Garden Beds = 108.93m².
Permeable Paving = 212m².

Unit 1.
Cavity insulation throughout
R2.7 insulation to framed external walls
4SP10 smart glass to W5, W6, W7, W9, W10, W14, W15, W16 & SD03

Unit 2.
Cavity insulation to ground floor.

Unit 4.
Cavity insulation to throughout.

Approximate overshadowing of neighbouring Tree.
Canopy radius & height taken from Site Survey to calculate tree shadow as per 21st June Midday
497.35 m²

Overshadowing as per 21st June Midday.
483.52 m²

LOT ZONING	R80
LOT AREA	785.00m2
HOUSE AREA	384.10m2
OPEN SPACE	51.07%
OPEN SPACE REQUIRED AS PER R-CODES IS 30%	
NEIGHBOUR'S LOT AREA	781.00m2
SHADOW CAST ONTO LOT	483.52m2
AREA OVERSHADOWED	61.91%
OVERSHADOWING PERMITTED AS PER R-CODES IS 50%	

Termite Protection.
All primary building elements used for the construction of this building will be consist entirely of, or a combination of, materials considered not subject to termite attack. Specifically, all timbers used in this dwelling will be preservative treated in accordance with AS 3660.1 and will comply with Part 3.1.4.2 of the NCC - Volume 2, 2019.

LOT MISCLOSE
0.004 m

DISCLAIMER:
Lot boundaries drawn on survey are based on landgate plan only. Survey does not include title search and as such may not show easements or other interests not shown on plan. Title should be checked to verify all lot details and for any easements or other interests which may affect building on the property.

DISCLAIMER:
Survey does not include verification of cadastral boundaries. All features and levels shown are based on orientation to existing pegs and fences only which may not be on correct cadastral alignment. Any designs based or dependent on the location of existing features should have those features' location verified in relation to the true boundary.

DISCLAIMER:
Survey shows visible features only and will not show locations of underground pipes or conduits for internal or mains services. Verification of the location of all internal and mains services should be confirmed prior to finalisation of any design work.

DISCLAIMER:
Cottage & Engineering surveys accept no responsibility for any physical on site changes to the parcel or portion of the parcel of land shown on this survey including any adjoining neighbours levels and features that have occurred after the date on this survey. All Sewer details plotted from information supplied by Water Corporation.

Ref Nail At Edge Of Road Approx. A.H.D. level 16.48m (Established from S.S.M. LAWLEY 48A using data supplied by the Geodetic Section of Landgate)

NOTE/BEWARE:ADVISE TRADES
O/Head power lines

Palmerston Street
Bitumen

Scale 1:100
0 2 4 6 8

Site Plan
Scale: 1:100

Scale 1:200
0 2 4 6 8

COTTAGE SURVEYS
LICENSED SURVEYORS
87-89 Guthrie Street
Osborne Park, WA 6017
PO Box 1611
Osborne Park
Business Centre WA 6917
P: (08) 9446 7361
E: perth@cottage.com.au
W: www.cottage.com.au

JOB #	524052	**GPS**	Lat: -31.941124 Long: 115.858205	**ROADS**	Bitumen	**ELEC.**	O/Head
CLIENT	Gordan Tam	**ORDER #**	5096	**KERBS**	Nil	**COMMS.**	Yes
ADDRESS	#109 Palmerston Street	**LOT**	Lot 100 (DP 43470)	**FOOTPATH**	Concrete	**WATER**	Yes
SUBURB	Perth			**SOIL**	Sand	**GAS**	Check Alinta
LGA	CITY OF PERTH	**AREA**	785m² **VOL.** 2599 **FOL.** 361	**DRAINAGE**	Good	**SEWER**	Yes
DRAWN	T. Do	**DATE**	14 Apr 22 **SSA** No	**VEGETATION**	Light Grass Cover	**COASTAL**	No (Approximate Only Confirm With Shire)

RIVERSTONE
A: Suite 44 Cottesloe Central Shopping Centre, 460 Stirling Highway, Peppermint Grove, WA 6011
T: 08 9284 4866 F: 08 9284 6144 E: reception@riverstone.com.au
W: www.riverstone.com.au
© Copyright. This drawing and design is copyright and may not be reproduced or copied in whole or in part without the express written permission of Riverstone Custom Homes.

Tam-Palmerston ST
Lot 100, (#109), Palmerston St
Perth, WA 6000

Wind Classification T.B.C.
Local Authority City of Vincent
Dwn. S.McChesney
Plot Date: 15/12/2022 at 11:49 AM
Amendments. DA01-
Signatures: Client: Client: Builder:

Site Plan - New - MASTER


BAL Rating: N/A.
Rev No.: DA 01
Job No.: 5096
Dwn No.: 2.02

This Drawing is to be read in conjunction with all relevant Drawings related to the Project for accurate co-ordination of services. The Contractor is to check all dimensions on site before the commencement of work. Should any discrepancies occur, notify the Builder immediately. These Drawings remain the property of the Builder and shall be returned upon request.

Status:
Planning Doc's

CITY OF VINCENT
RECEIVED
16 December 2022

Area Calculations			
	Name	Area	Perimeter
0 Ground Floor			
	Garage	169.6	111,900.0
	Ground Floor	219.2	133,186.5
	Porch	10.7	26,400.2
		399.5 m²	**271,486.7 mm**
1 First Floor			
	Balc 01	5.3	9,360.2
	First Floor	278.7	145,370.2
	Terrace	94.6	77,949.4
		378.6 m²	**232,679.8 mm**
2 Second Floor			
	Balc 02	19.0	32,410.5
	Second Floor	269.0	141,581.4
		288.0 m²	**173,991.9 mm**
		1,066.1 m²	**678,158.4 mm**

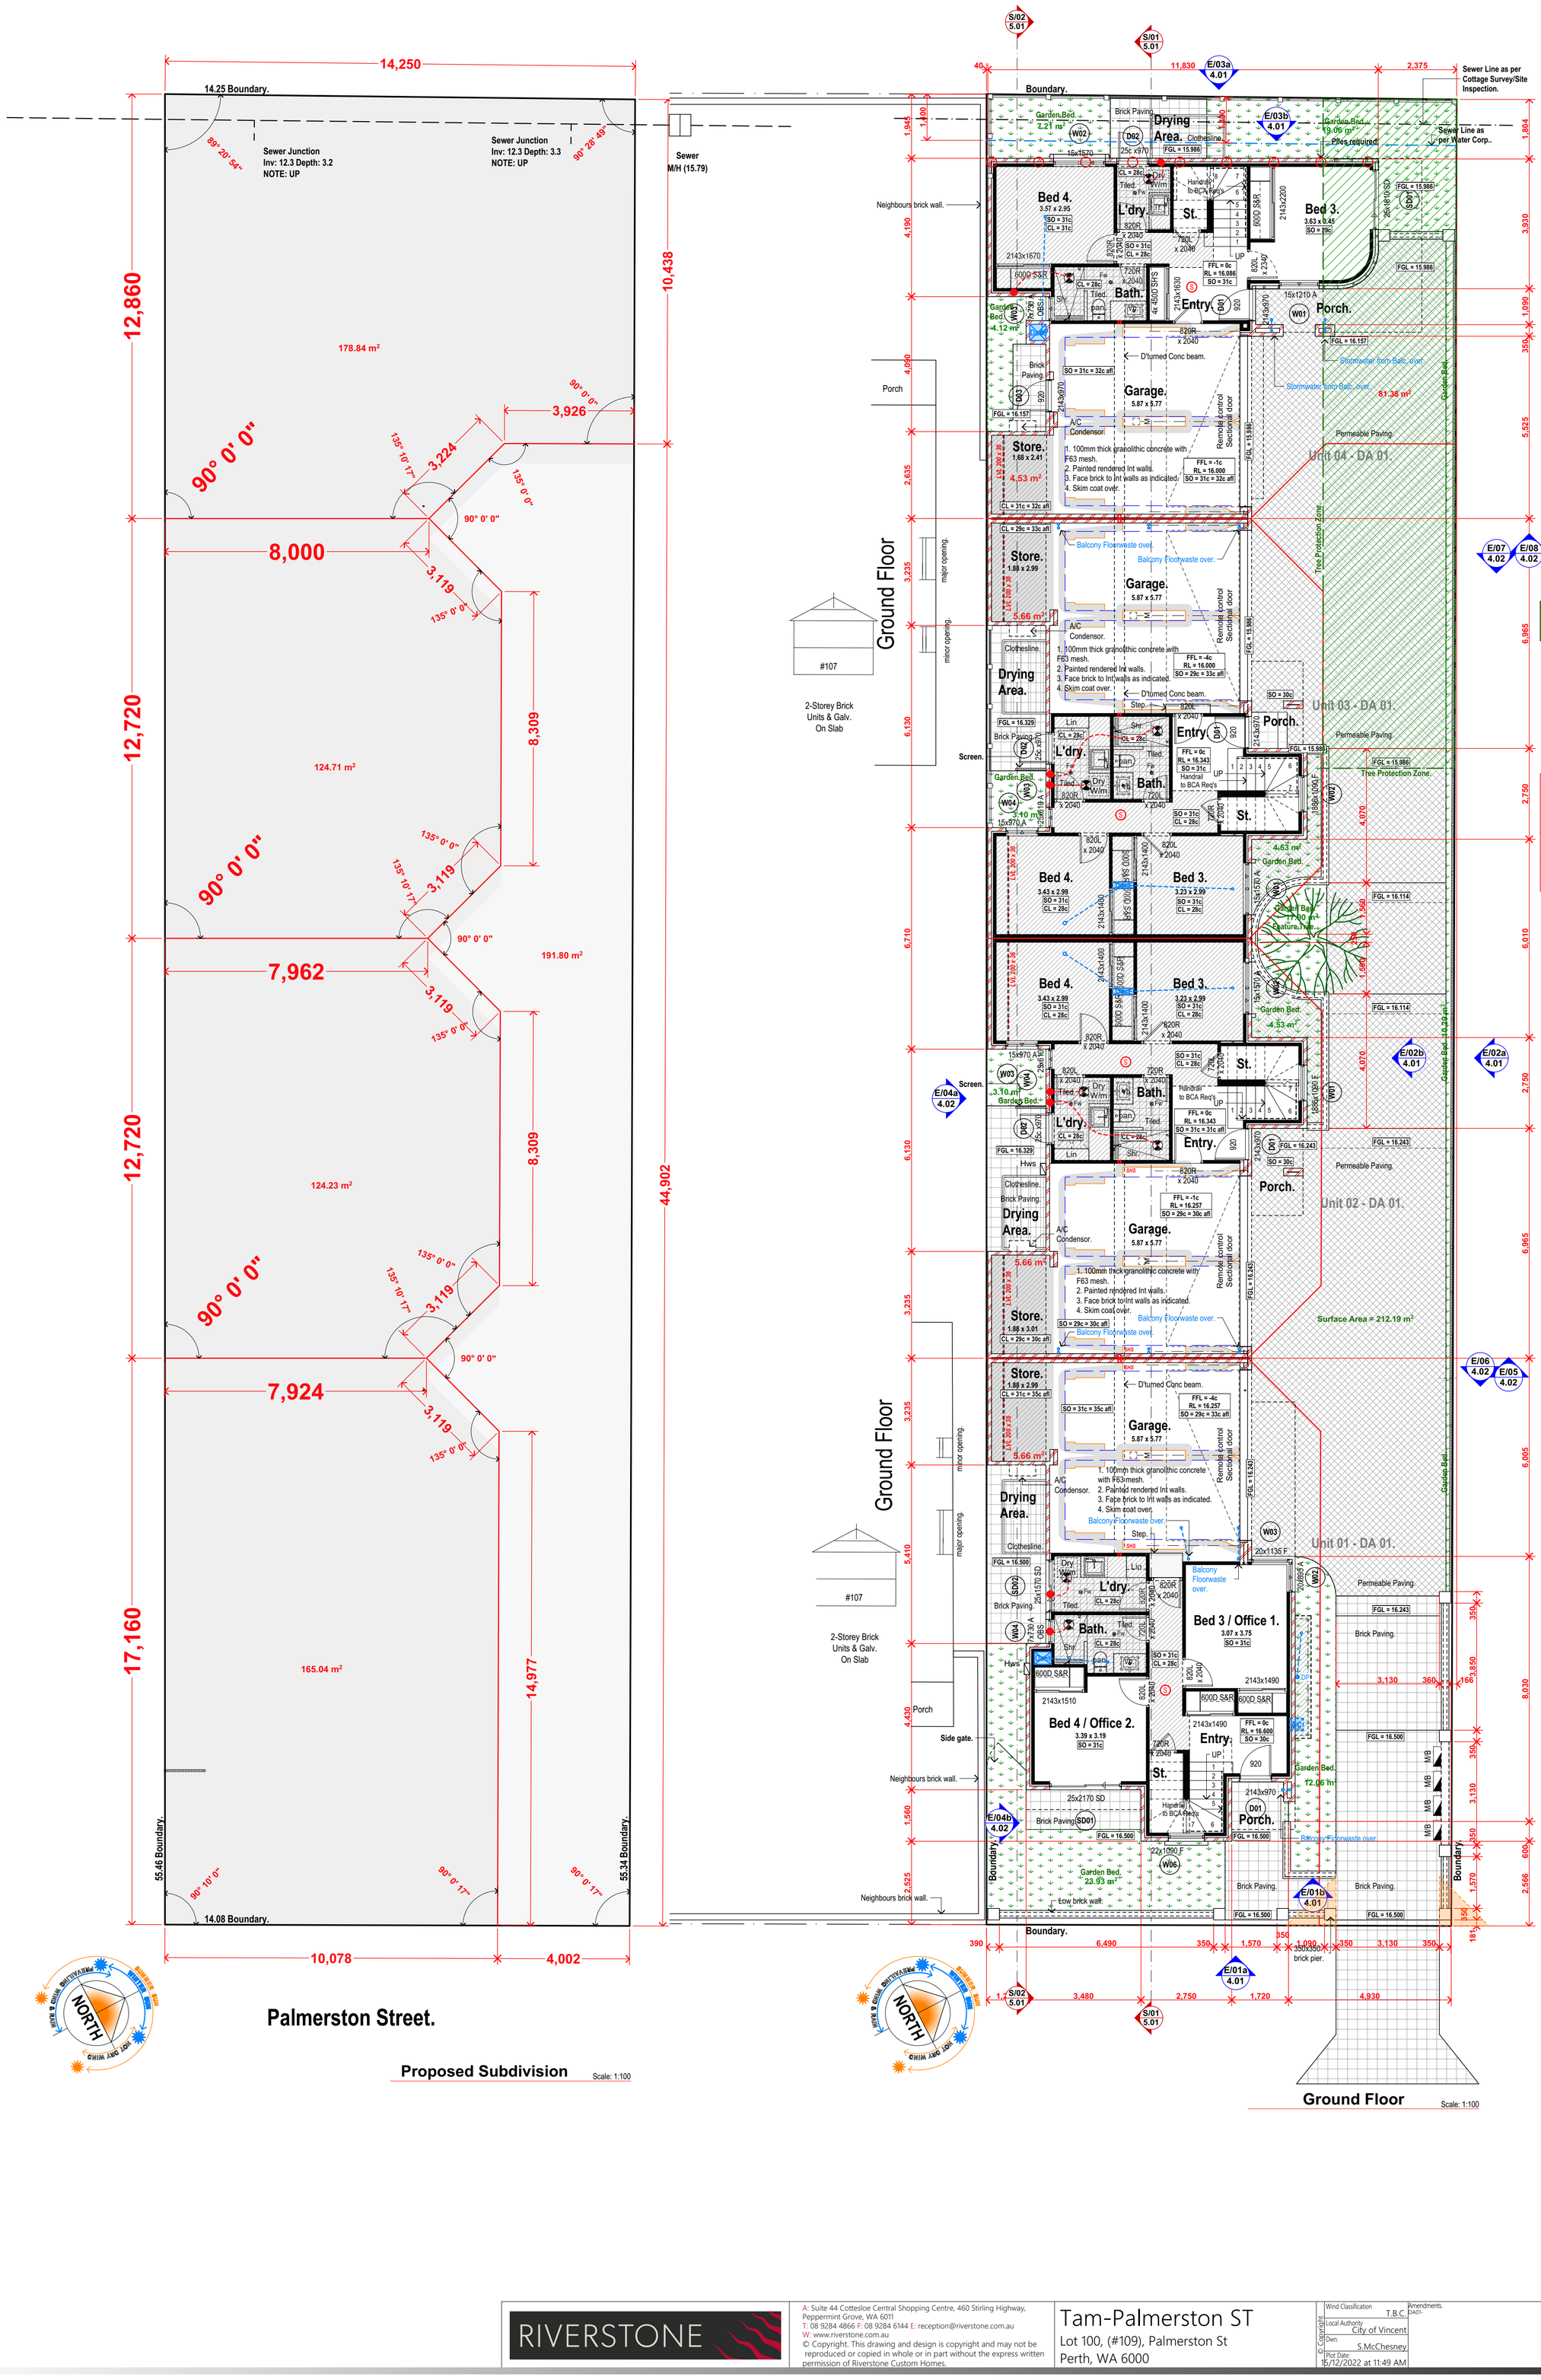

Total Landscaping Area.
Garden Beds = 108.93m².
Permeable Paving = 212m².

Unit 1.
Cavity insulation throughout
R2.7 insulation to framed external walls
4SP10 smart glass to W5, W6, W7, W9, W10, W14, W15, W16 & SD03

Unit 2.
Cavity insulation to ground floor.

Unit 4.
Cavity insulation to throughout.

LEGEND

- (S) Smoke Alarm - Hard Wired, Interlinked and to AS 3786-2014
- Exhaust fan - flumed to external air and not into the roof space.
- Wall mounted cold water hose tap
- Water supply for fridge
- Gas bayonet point

COMPLIANCE NOTES

Artificial Lighting | To comply with NCC Vol. 2 Part 3.12.5.5

Fall Prevention | Bedroom windows - where floor is 2m more than surface beneath unless opening sash is greater than 1700mm AFL opening must be permanently restricted to 125mm or fitted with a non-removable robust screen.
All other windows - where the fall height is 4m or greater must have a transom above 865mm and a sill height less than 150mm - No restriction is required to opening.
Refer to NCC V2 Part 3.9.2.6 and 3.9.2.7

Boundary Walls To Provide Fire Seperation | To comply with NCC Vol.2 Part 3.7.3.2

Fireplace | To comply with NCC Vol.2 Part 3.10.7

Parapet/Boundary Fireproofing | To comply with NCC Vol.2 Part 3.7.2.4

Staircase, Balustrade and Handrails | To comply with NCC Vol. 2 Part 3.9.1 and 3.9.2 (Nom. 280 Going x 172 Riser).

Stormwater Drainage | To comply with NCC V2 Part 3.1.3 citing AS 3500.3

Swimming Pool Barriers | To comply with AS 1926.1 and 1926.2

Timber Framing | To comply with AS 1684

Termite Protection | All primary building elements used for the construction of this building will consist entirely of, or a combination of, materials considered not subject to termite attack. Specifically, all timbers used in this dwelling will be preservative treated in accordance with AS 3660.1 and will comply with Part 3.1.4.2 of the Buidling Code of Australia - Volume 2, 2019 Amendment 1.

Parapet Walls | FMC Homeguard as physical Termite barrier as per AS 3660.1 - 2014 and will comply with Part 3.1.4.2 of the Buidling Code of Australia - Volume 2, 2019 Amendment 1

Wet areas | To comply with NCC Vol.2 Part 3.8.1

Steelwork | Exposed steel shall have an anti-corrosive treatment in accordance with the NCC 2019

Ground Floor
Scale: 1:100

BAL Rating: N/A.
Rev No.: DA 01
Job No.: 5096
Dwn No.: 2.03

Plans - MASTER

RIVERSTONE
A: Suite 44 Cottesloe Central Shopping Centre, 460 Stirling Highway, Peppermint Grove, WA 6011
T: 08 9284 4866 F: 08 9284 6144 E: reception@riverstone.com.au
W: www.riverstone.com.au
© Copyright. This drawing and design is copyright and may not be reproduced or copied in whole or in part without the express written permission of Riverstone Custom Homes.

Tam-Palmerston ST
Lot 100, (#109), Palmerston St
Perth, WA 6000

© Copyright
Wind Classification: T.B.C.
Local Authority: City of Vincent
Dwn.: S.McChesney
Plot Date: 15/12/2022 at 11:49 AM
Amendments: DA01-


Signatures:
Client: _____
Client: _____
Builder: _____


This Drawing is to be read in conjunction with all relevant Drawings related to the Project for accurate co-ordination of services. The Contractor is to check all dimensions on site before the commencement of work. Should any discrepancies occur, notify the Builder immediately. These Drawings remain the property of the Builder and shall be returned upon request.

Status:
Planning Doc's

CITY OF VINCENT
RECEIVED
16 December 2022

Area Calculations			
	Name	Area	Perimeter
0 Ground Floor			
	Garage	169.6	111,900.0
	Ground Floor	219.2	133,186.5
	Porch	10.7	26,400.2
		399.5 m²	**271,486.7 mm**
1 First Floor			
	Balc 01	5.3	9,360.2
	First Floor	278.7	145,370.2
	Terrace	94.6	77,949.4
		378.6 m²	**232,679.8 mm**
2 Second Floor			
	Balc 02	19.0	32,410.5
	Second Floor	269.0	141,581.4
		288.0 m²	**173,991.9 mm**
		1,066.1 m²	**678,158.4 mm**

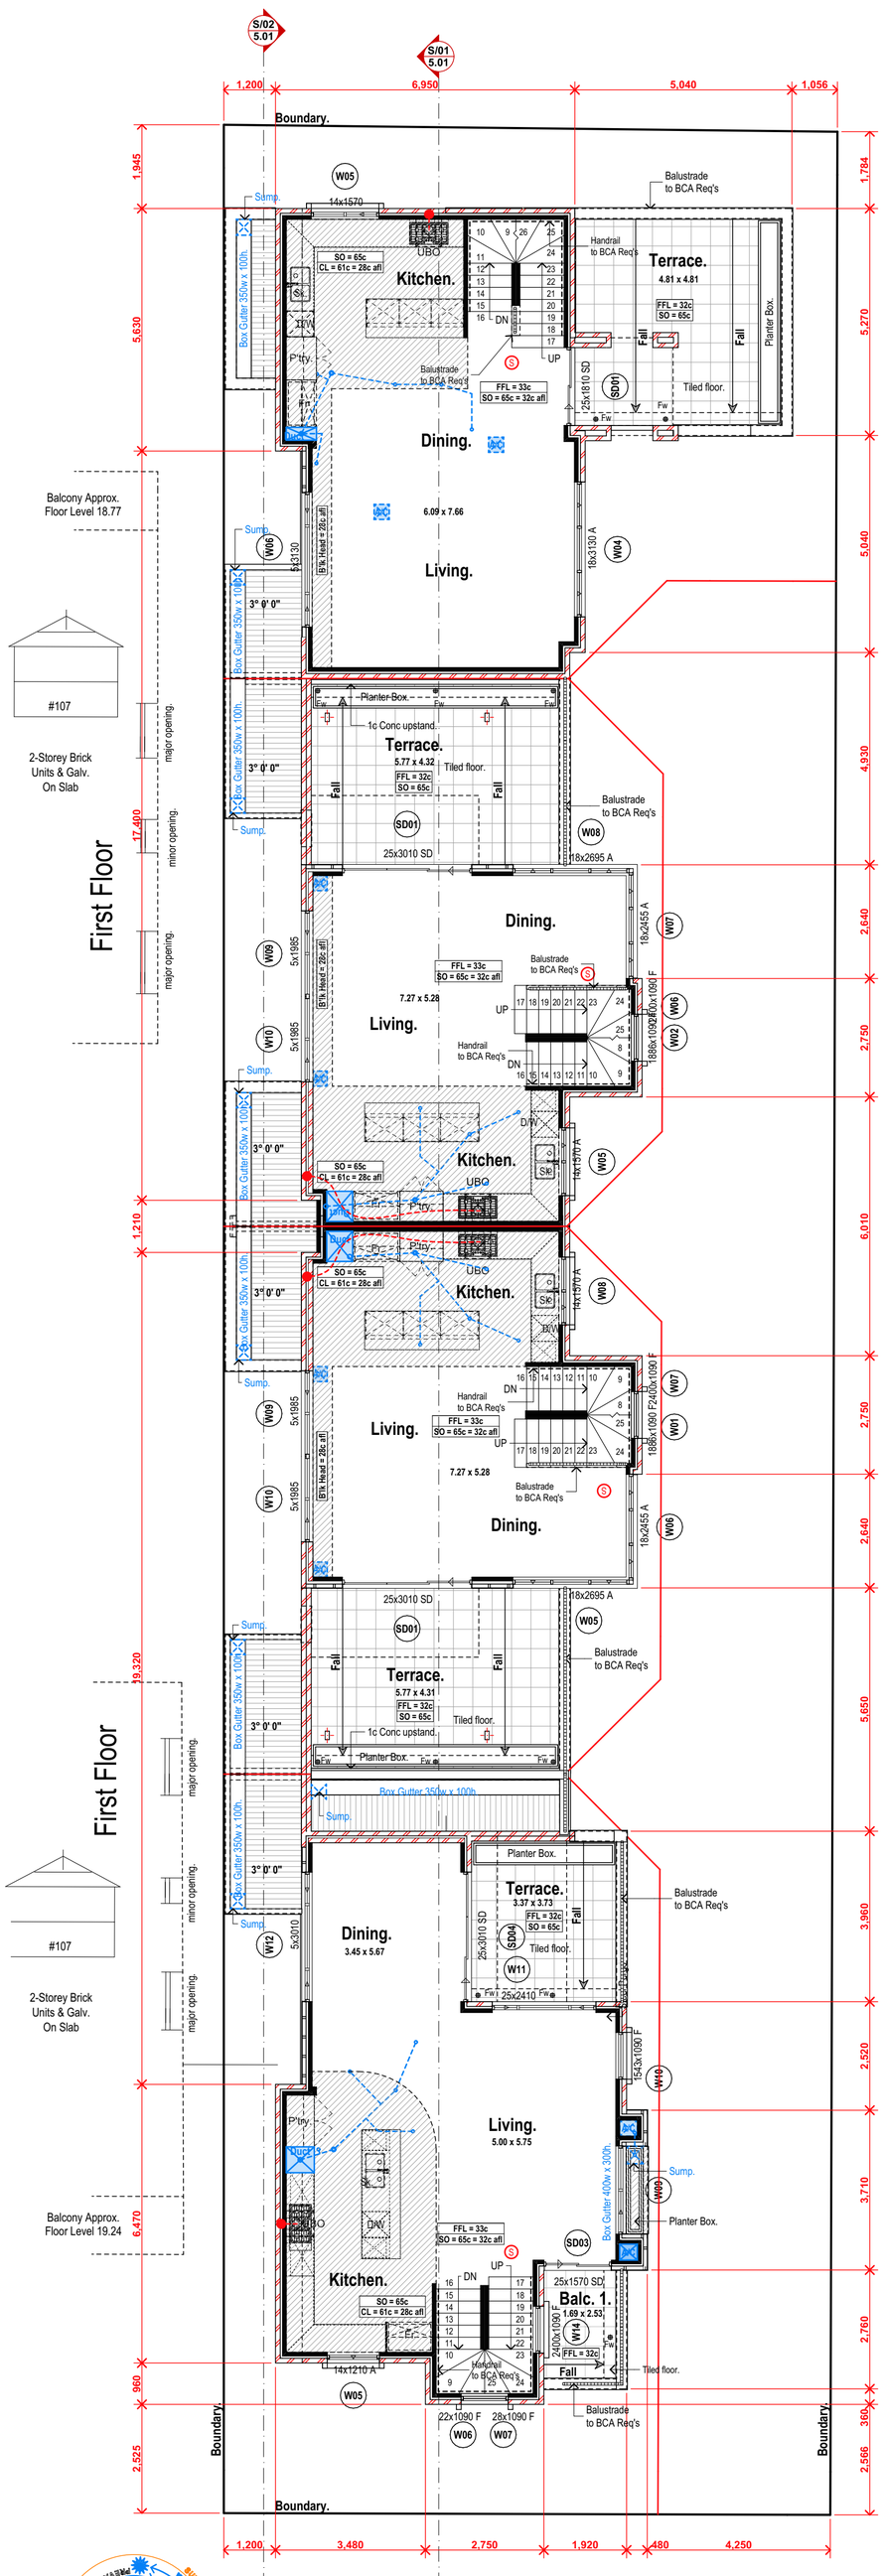

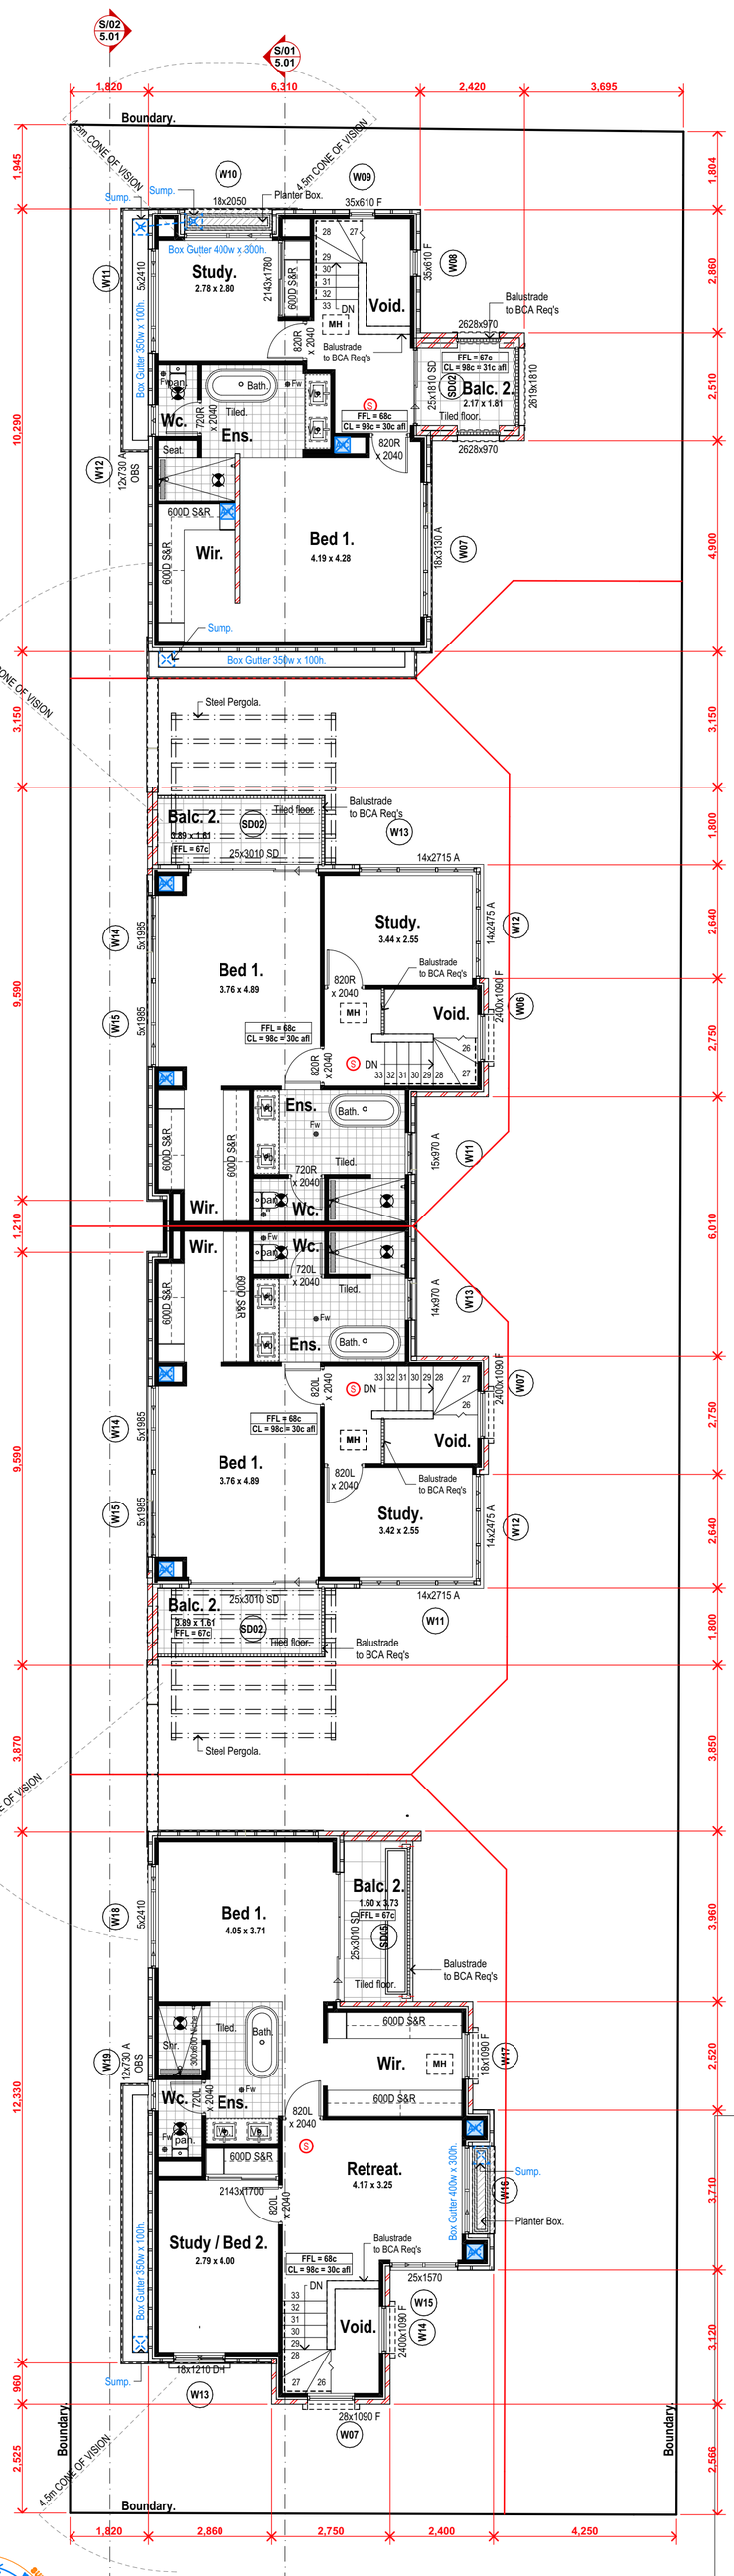



First Floor Scale: 1:100

Second Floor Scale: 1:100

LEGEND

- (S) Smoke Alarm - Hard Wired, Interlinked and to AS 3786-2014
- Exhaust fan - flumed to external air and not into the roof space.
- Wall mounted cold water hose tap
- Water supply for fridge
- Gas bayonet point

COMPLIANCE NOTES

Artificial Lighting | To comply with NCC Vol. 2 Part 3.12.5.5

Fall Prevention | Bedroom windows - where floor is 2m more than surface beneath unless opening sash is greater than 1700mm AFL opening must be permanently restricted to 125mm or fitted with a non-removable robust screen.
All other windows - where the fall height is 4m or greater must have a transom above 865mm and a sill height less than 150mm - No restriction is required to opening.
Refer to NCC V2 Part 3.9.2.6 and 3.9.2.7

Boundary Walls To Provide Fire Seperation | To comply with NCC Vol.2 Part 3.7.3.2

Fireplace | To comply with NCC Vol.2 Part 3.10.7

Parapet/Boundary Fireproofing | To comply with NCC Vol.2 Part 3.7.2.4

Staircase, Balustrade and Handrails | To comply with NCC Vol. 2 Part 3.9.1 and 3.9.2 (Nom. 280 Going x 172 Riser).

Stormwater Drainage | To comply with NCC V2 Part 3.1.3 citing AS 3500.3

Swimming Pool Barriers | To comply with AS 1926.1 and 1926.2

Timber Framing | To comply with AS 1684

Termite Protection | All primary building elements used for the construction of this building will consist entirely of, or a combination of, materials considered not subject to termite attack. Specifically, all timbers used in this dwelling will be preservative treated in accordance with AS 3660.1 and will comply with Part 3.1.4.2 of the Buidling Code of Australia - Volume 2, 2019 Amendment 1.

Parapet Walls | FMC Homeguard as physical Termite barrier as per AS 3660.1 - 2014 and will comply with Part 3.1.4.2 of the Buidling Code of Australia - Volume 2, 2019 Amendment 1

Wet areas | To comply with NCC Vol.2 Part 3.8.1

Steelwork | Exposed steel shall have an anti-corrosive treatment in accordance with the NCC 2019

RIVERSTONE
A: Suite 44 Cottesloe Central Shopping Centre, 460 Stirling Highway, Peppermint Grove, WA 6011
T: 08 9284 4866 F: 08 9284 6144 E: reception@riverstone.com.au
W: www.riverstone.com.au
© Copyright. This drawing and design is copyright and may not be reproduced or copied in whole or in part without the express written permission of Riverstone Custom Homes.

Tam-Palmerston ST
Lot 100, (#109), Palmerston St
Perth, WA 6000

© Copyright
Wind Classification T.B.C.
Local Authority City of Vincent
Dwn. S.McChesney
Plot Date: 15/12/2022 at 11:49 AM
Amendments. DA01-


Signatures:
Client:
Client:
Builder:

BAL Rating N/A.
Rev No. DA 01
Job No. 5096
Dwn No : 2.04

Plans - MASTER

This Drawing is to be read in conjunction with all relevant Drawings related to the Project for accurate co-ordination of services. The Contractor is to check all dimensions on site before the commencement of work. Should any discrepancies occur, notify the Builder immediately. These Drawings remain the property of the Builder and shall be returned upon request.

CITY OF VINCENT
RECEIVED
16 December 2022

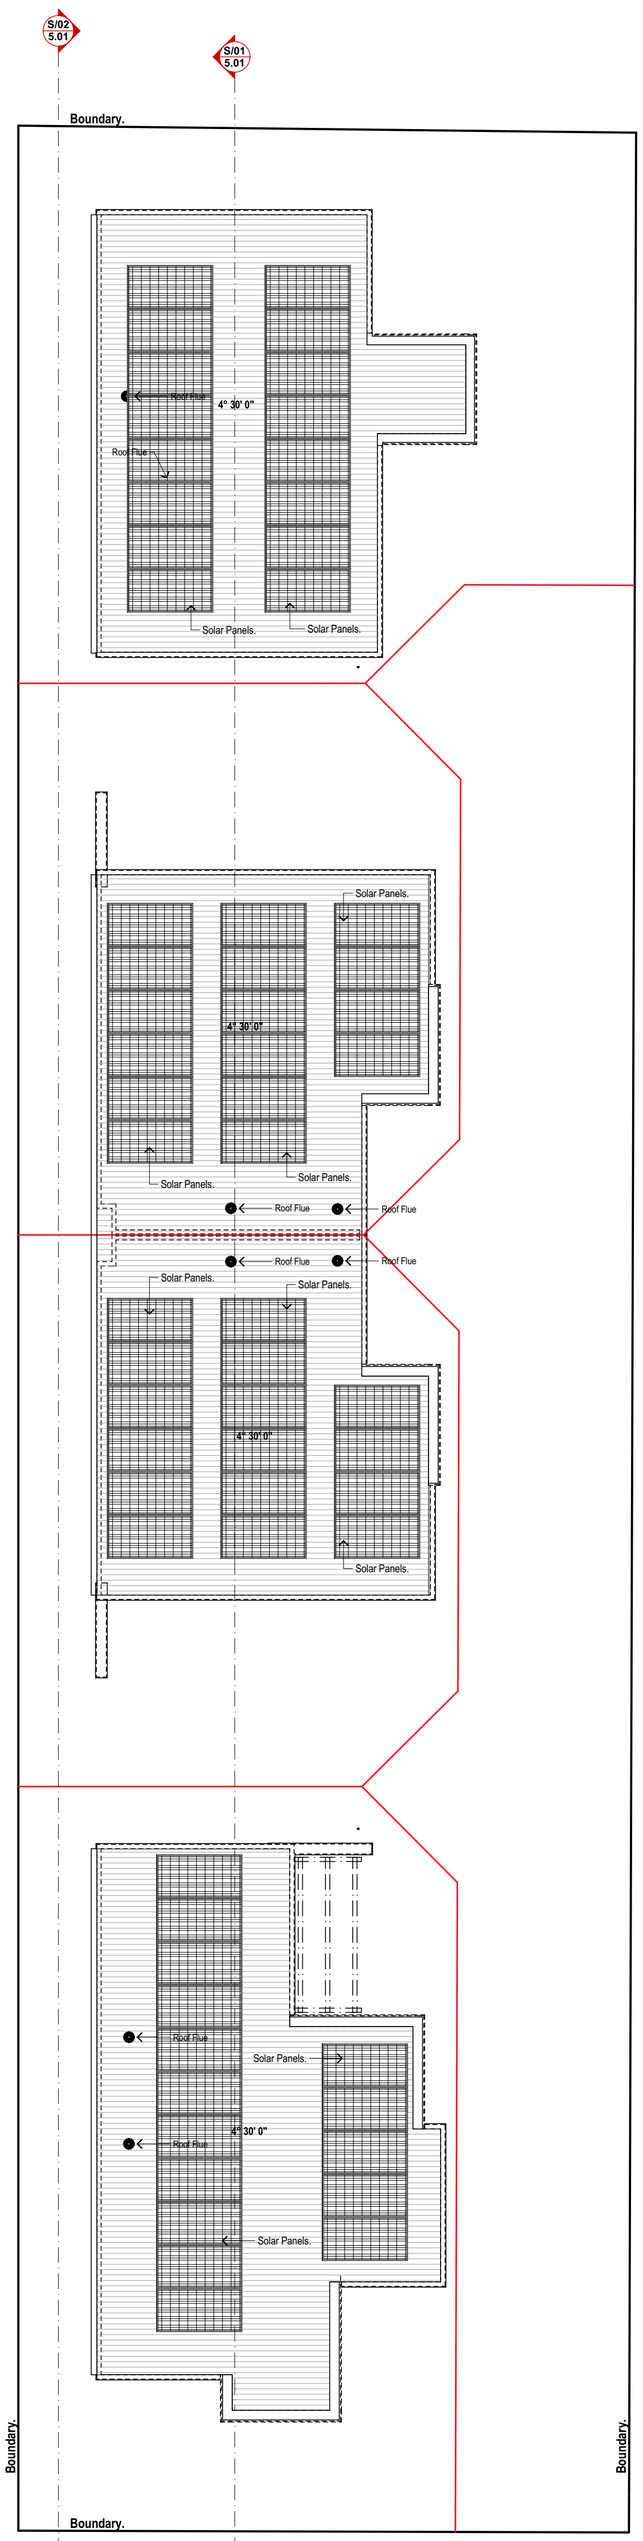

Roof Plan Scale: 1:100

LEGEND

- (S) Smoke Alarm - Hard Wired, Interlinked and to AS 3786-2014
- Exhaust fan - flumed to external air and not into the roof space.
- Wall mounted cold water hose tap
- Water supply for fridge
- Gas bayonet point

COMPLIANCE NOTES

Artificial Lighting | To comply with NCC Vol. 2 Part 3.12.5.5

Fall Prevention | Bedroom windows - where floor is 2m more than surface beneath unless opening sash is greater than 1700mm AFL opening must be permanently restricted to 125mm or fitted with a non-removable robust screen.
All other windows - where the fall height is 4m or greater must have a transom above 865mm and a sill height less than 150mm - No restriction is required to opening.
Refer to NCC V2 Part 3.9.2.6 and 3.9.2.7

Boundary Walls To Provide Fire Seperation | To comply with NCC Vol.2 Part 3.7.3.2

Fireplace | To comply with NCC Vol.2 Part 3.10.7

Parapet/Boundary Fireproofing | To comply with NCC Vol.2 Part 3.7.2.4

Staircase, Balustrade and Handrails | To comply with NCC Vol. 2 Part 3.9.1 and 3.9.2 (Nom. 280 Going x 172 Riser).

Stormwater Drainage | To comply with NCC V2 Part 3.1.3 citing AS 3500.3

Swimming Pool Barriers | To comply with AS 1926.1 and 1926.2

Timber Framing | To comply with AS 1684

Termite Protection | All primary building elements used for the construction of this building will consist entirely of, or a combination of, materials considered not subject to termite attack. Specifically, all timbers used in this dwelling will be preservative treated in accordance with AS 3660.1 and will comply with Part 3.1.4.2 of the Buidling Code of Australia - Volume 2, 2019 Amendment 1.

Parapet Walls | FMC Homeguard as physical Termite barrier as per AS 3660.1 - 2014 and will comply with Part 3.1.4.2 of the Buidling Code of Australia - Volume 2, 2019 Amendment 1

Wet areas | To comply with NCC Vol.2 Part 3.8.1

Steelwork | Exposed steel shall have an anti-corrosive treatment in accordance with the NCC 2019

BAL Rating: N/A.
Rev No.: DA 01
Job No.: 5096
Dwn No.: 2.05

Plans - MASTER

RIVERSTONE
A: Suite 44 Cottesloe Central Shopping Centre, 460 Stirling Highway, Peppermint Grove, WA 6011
T: 08 9284 4866 F: 08 9284 6144 E: reception@riverstone.com.au
W: www.riverstone.com.au
© Copyright. This drawing and design is copyright and may not be reproduced or copied in whole or in part without the express written permission of Riverstone Custom Homes.

Tam-Palmerston ST
Lot 100, (#109), Palmerston St
Perth, WA 6000


© Copyright
Wind Classification T.B.C.
Local Authority City of Vincent
Dwn. S.McChesney
Plot Date: 15/12/2022 at 11:49 AM

Amendments.
DA01-

Signatures:
Client:
Client:
Builder:

This Drawing is to be read in conjunction with all relevant Drawings related to the Project for accurate co-ordination of services. The Contractor is to check all dimensions on site before the commencement of work. Should any discrepancies occur, notify the Builder immediately. These Drawings remain the property of the Builder and shall be returned upon request.

CITY OF VINCENT
RECEIVED
16 December 2022

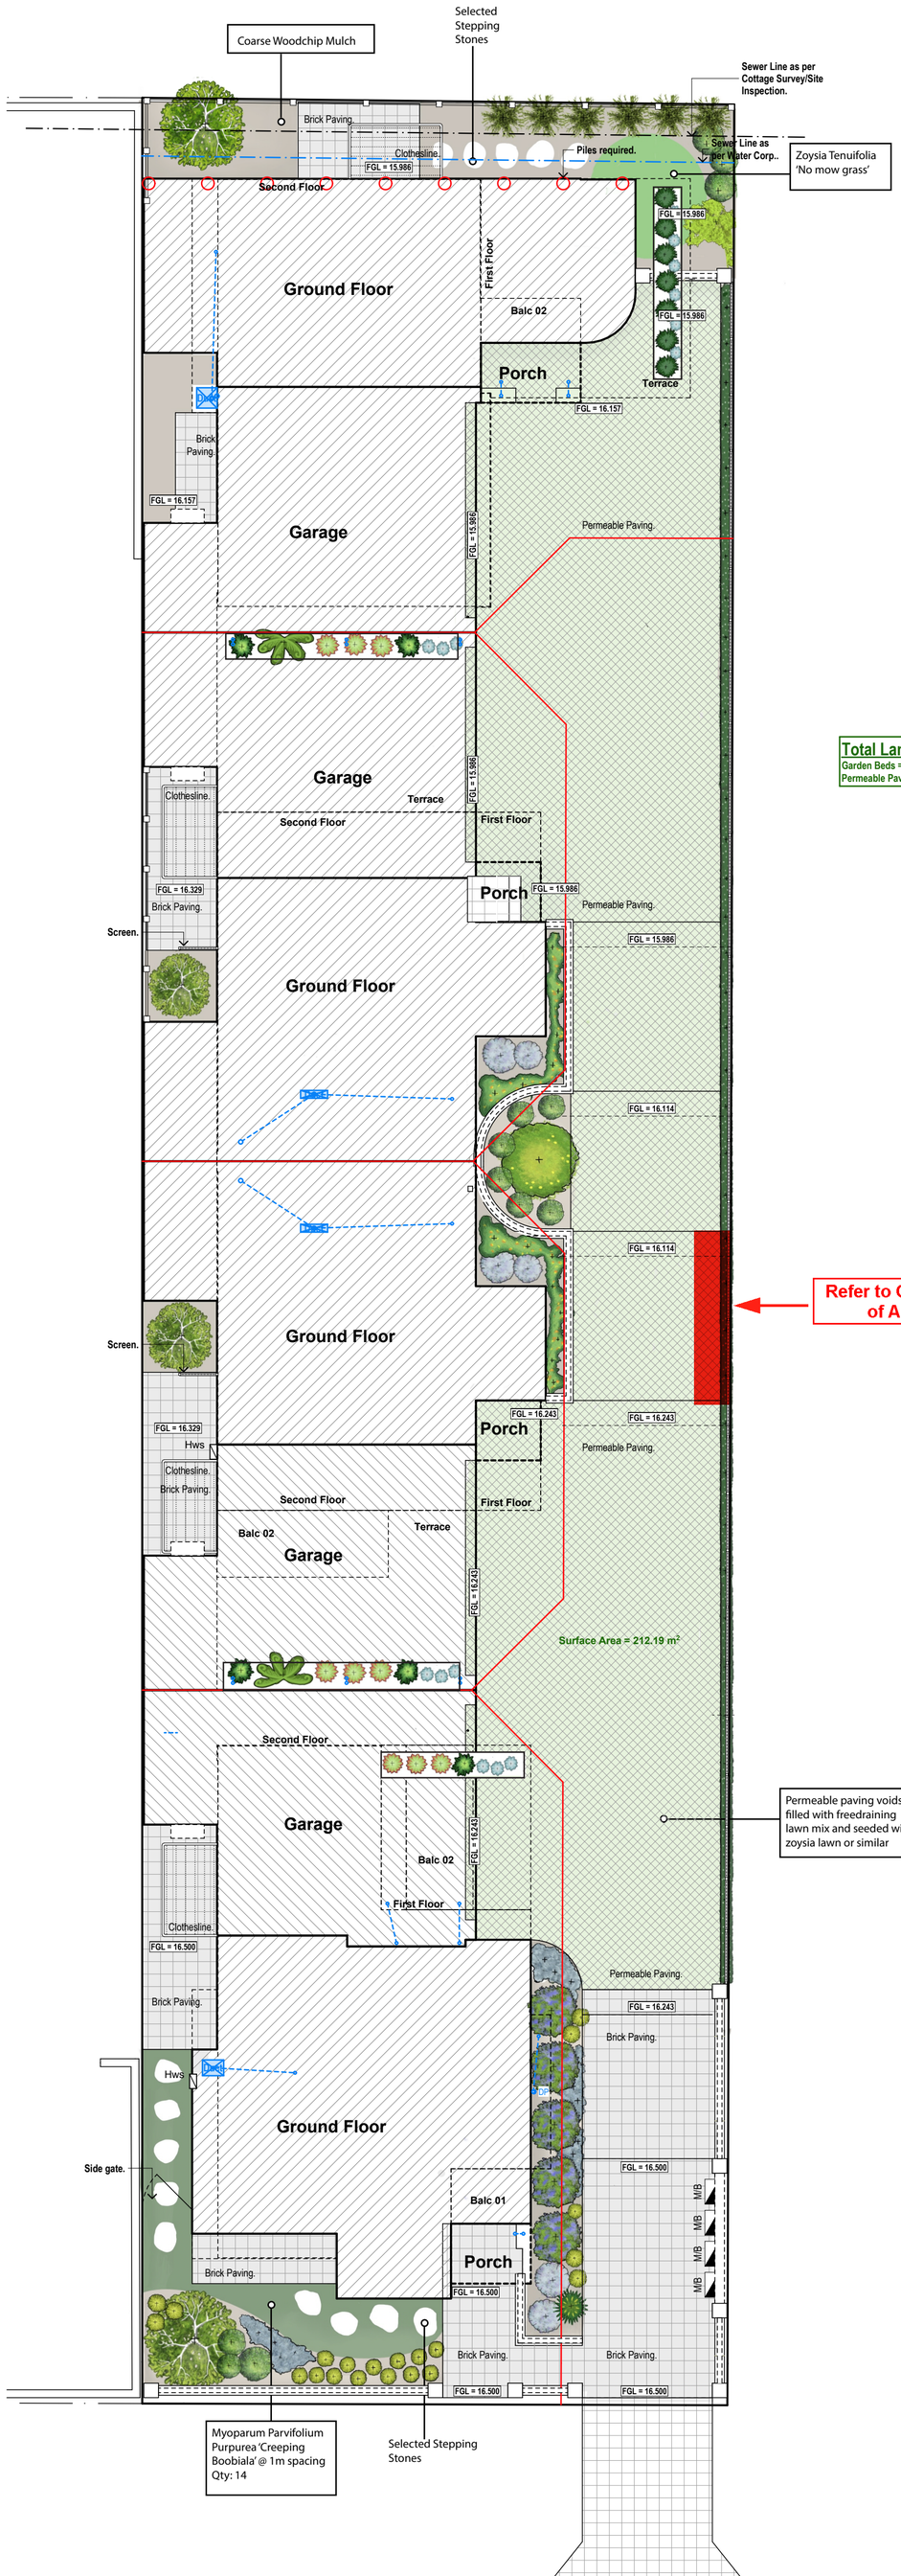

Total Landscaping Area.
Garden Beds = 108.93m².
Permeable Paving = 212m².

Refer to Condition 5.1 of Approval

Symbol	Plant Name	Qty
	Trachelospermum 'Star Jasmine' plant @ 1.5m intervals	26
	Pittosporum tobira 'Miss Muffet'	12
	Scaevola nitida 'Aussie Spirit'	5
	Zoysia Tenuifolia 'No mow grass'	15
	Eremophila Nivea 'Silky Eremophila'	6
	Lomandra 'Lime Tuff'	20
	Cyanthea Cooperii 'Australian Tree Fern'	2
	Dichondra Argentea 'Silver Falls'	15
	Nandina Domestica 'Gulf Stream'	9
	Parthenocissus Quinquefolia 'Virginia Creeper'	5
	Casuarina Glauca 'Cousin It'	7
	Bambusa Gracilis 'Slender Weavers Bamboo'	6
	Citrus Limon 'Eureka'	1
	Acer Palmatum 'Japanese Maple'	1
	Betula Pendula 'Silver Birch'	4
	Tropaeolum majus 'Graden Nasturtium'	12
	Eremophila 'Blue Horizon'	10
	Anigozanthos Flavidus 'Kangaroo Paw'	1

Landscaping Scale: 1:100

RIVERSTONE
A: Suite 44 Cottesloe Central Shopping Centre, 460 Stirling Highway, Peppermint Grove, WA 6011
T: 08 9284 4866 F: 08 9284 6144 E: reception@ riverstone.com.au
W: www.riverstone.com.au
© Copyright. This drawing and design is copyright and may not be reproduced or copied in whole or in part without the express written permission of Riverstone Custom Homes.

Tam-Palmerston ST
Lot 100, (#109), Palmerston St
Perth, WA 6000

Wind Classification T.B.C.
Local Authority City of Vincent
Dwn. S.McChesney
Plot Date: 15/12/2022 at 11:56 AM
Amendments. DA01-

Signatures:
Client:
Client:
Builder:

BAL Rating N/A.
Rev No. DA 01
Job No. 5096
Dwn No : 2.06

Landscaping Plan - MASTER

C:\Users\WDarlan\Riverstone\Riverstone\WRiverstone - Drafting\WDrawing\Wobs Archicad\5096 Tam - Palmerston\W01 Archicad PLN\MASTER 5096 Tam - Palmerston v24.pln
Status
Planning Doc's

CITY OF VINCENT
RECEIVED
16 December 2022

Existing
N/A.
Drawing No. 4.01
Job No. 5096
Issue No. DA 01

Elevations - MASTER


Signatures
Client
Client
Builder

Amendments
Mod Clarification
T.B.C.
Issue Authority
City of Vincent
Drawn
S.McChesney
Plotted
6/12/2022 at 11:49 AM

Tam-Palmerston ST
Lot 100, (#109) Palmerston St
Perth, WA 6000


A: Suite 44 Cottesloe Central Shopping Centre, 468 Stirling Highway, Peppermint Grove WA 6011
P: (08) 6444 7444 M: 0438 936 644 E: reception@riverstone.com.au
W: www.riverstone.com.au
© Copyright. This drawing and design is copyright and may not be reproduced except with the express written permission of Riverstone Custom Homes.

RIVERSTONE

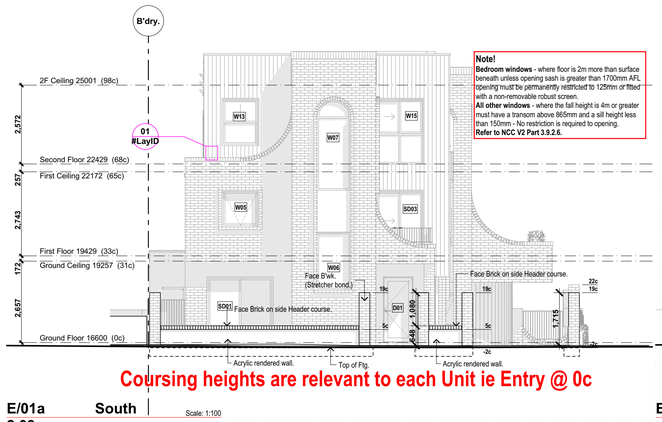


Coursing heights are relevant to each Unit ie Entry @ 0c

E/01a South
2.03
Scale: 1:100

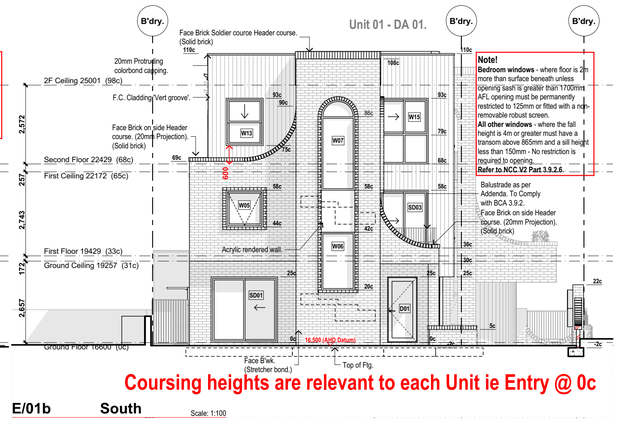


Coursing heights are relevant to each Unit ie Entry @ 0c

E/01b South
Scale: 1:100

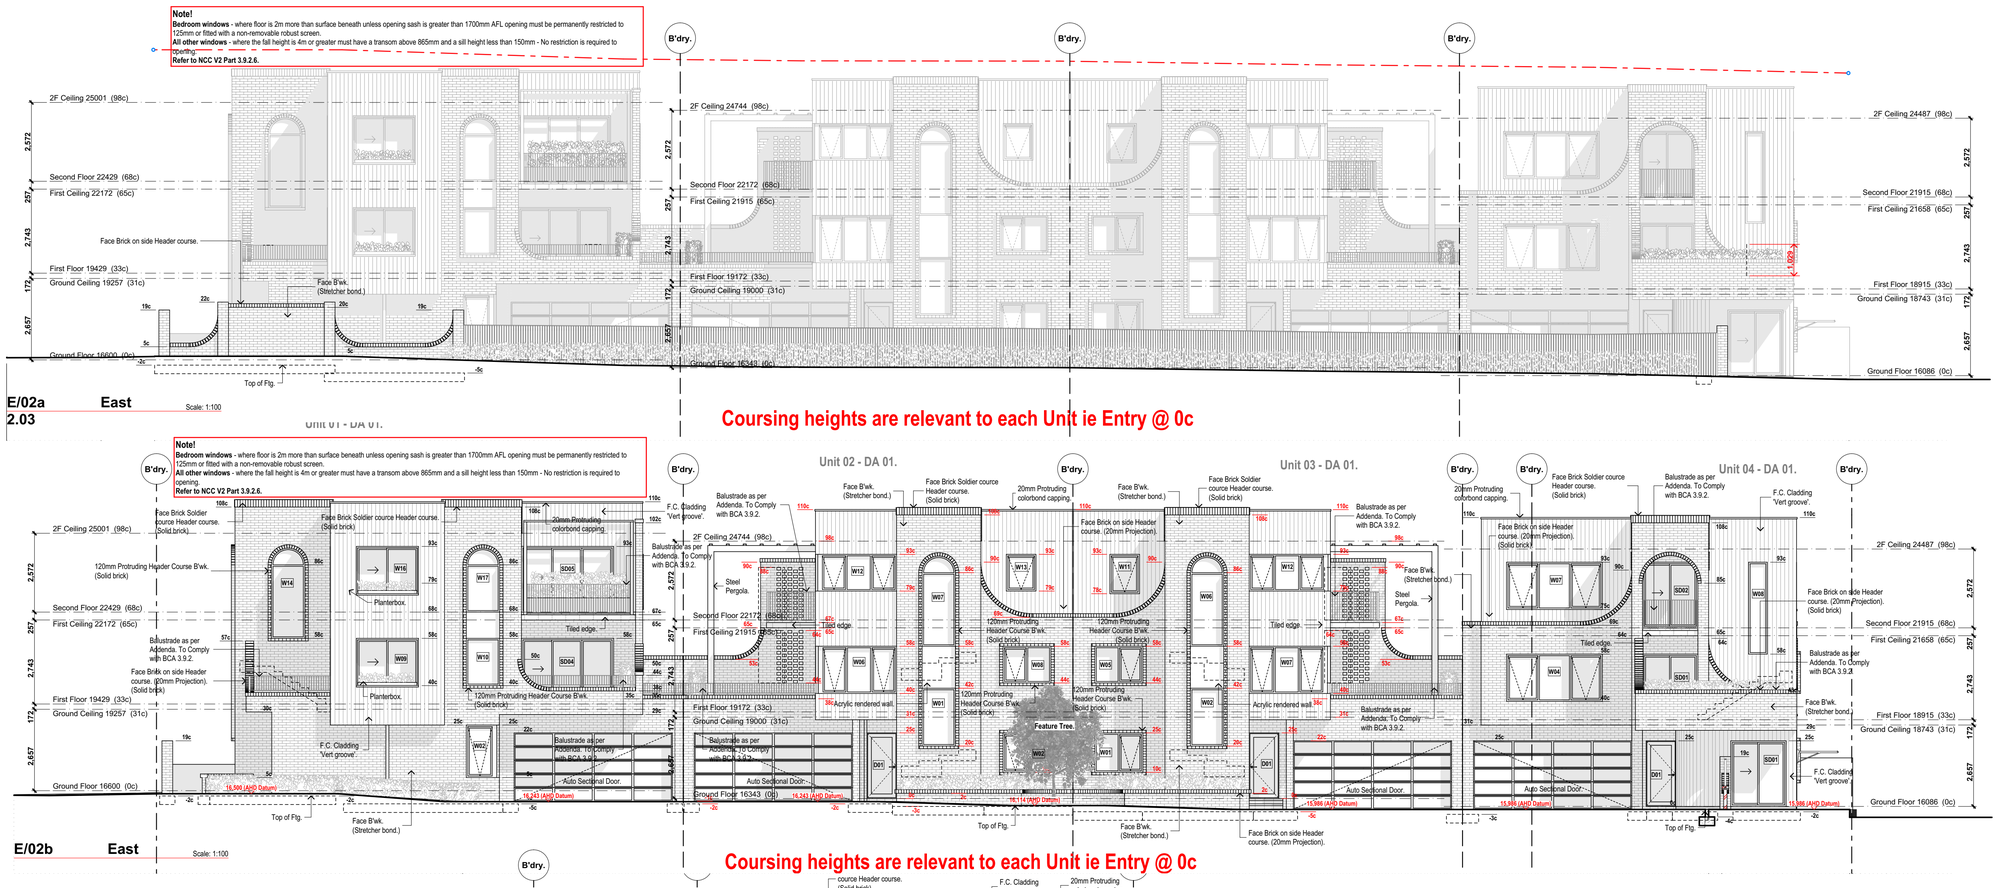

Coursing heights are relevant to each Unit ie Entry @ 0c

E/02a East
2.03
Scale: 1:100

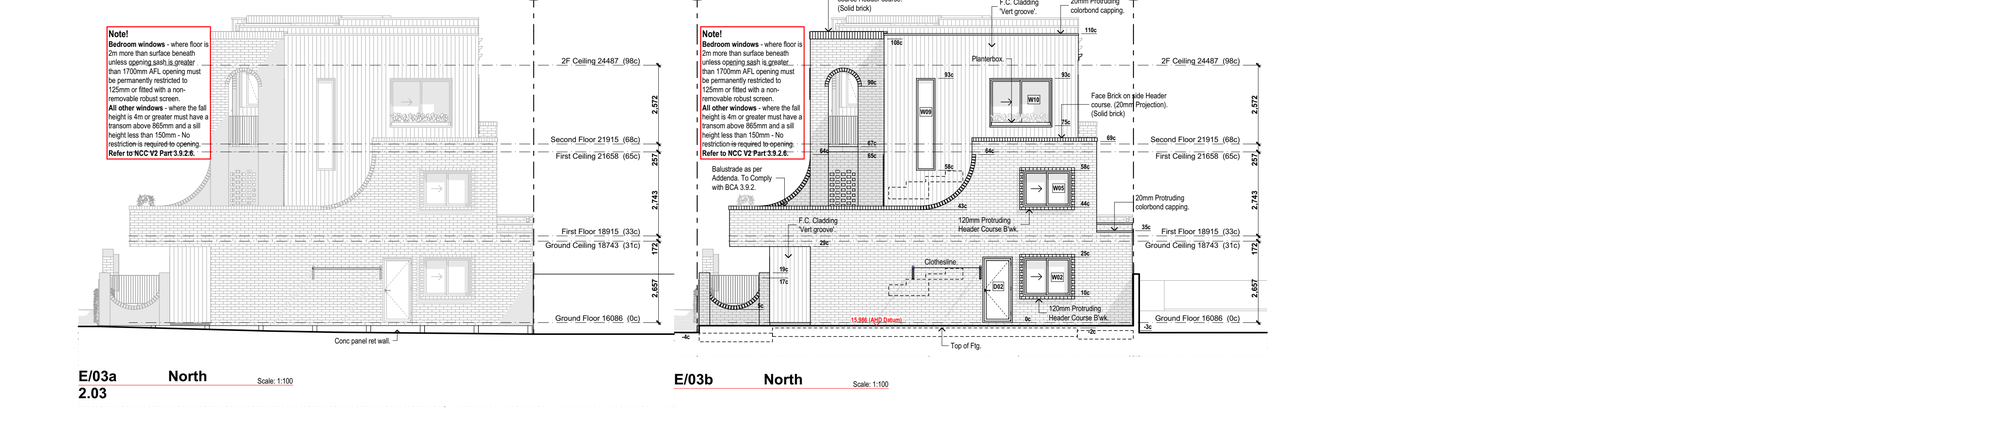

Coursing heights are relevant to each Unit ie Entry @ 0c

E/02b East
Scale: 1:100

E/03a North
2.03
Scale: 1:100

E/03b North
Scale: 1:100


This Drawing is to be read in conjunction with all relevant Drawings related to the Project for accurate co-ordination of services. The Contractor is to check all dimensions on site before the commencement of work. Should any discrepancies occur, notify the Builder immediately. These Drawings remain the property of the Builder and shall be returned upon request.

C:\Users\WDarlan\Riverstone\WRiverstone - Drafting\WDrawings\Wobs Arch\Cad\5096 Tam - Palmerston\W01 Archicad PLN\MASTER 5096 Tam - Palmerston v24.pln
Stasc
Planning Doc's

CITY OF VINCENT
RECEIVED
16 December 2022

Unit 04 - DA 01. | Unit 03 - DA 01. | Unit 02 - DA 01. | Unit 01 - DA 01.


Note!
Bedroom windows - where floor is 2m more than surface beneath unless opening sash is greater than 1700mm AFL opening must be permanently restricted to 125mm or fitted with a non-removable robust screen.
All other windows - where the fall height is 4m or greater must have a transom above 865mm and a sill height less than 150mm - No restriction is required to opening.
Refer to NCC V2 Part 3.9.2.6.

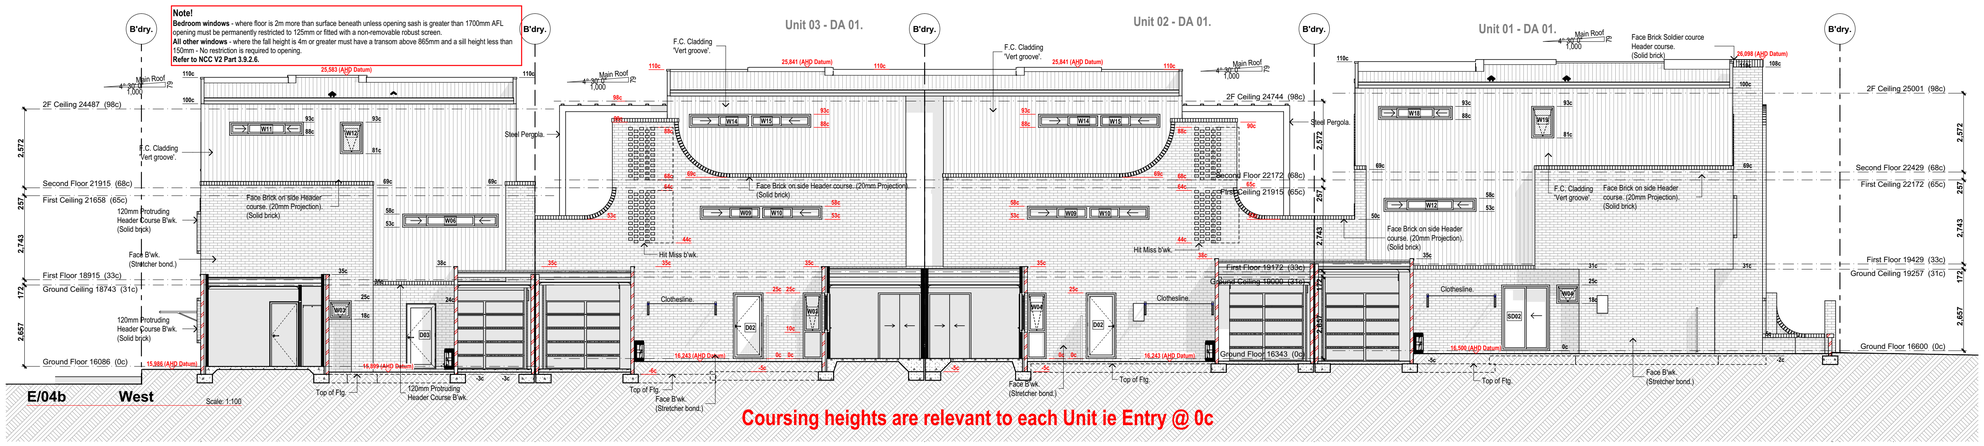

E/04b West Scale: 1:100


Coursing heights are relevant to each Unit ie Entry @ 0c

Note!
Bedroom windows - where floor is 2m more than surface beneath unless opening sash is greater than 1700mm AFL opening must be permanently restricted to 125mm or fitted with a non-removable robust screen.
All other windows - where the fall height is 4m or greater must have a transom above 865mm and a sill height less than 150mm - No restriction is required to opening.
Refer to NCC V2 Part 3.9.2.6.

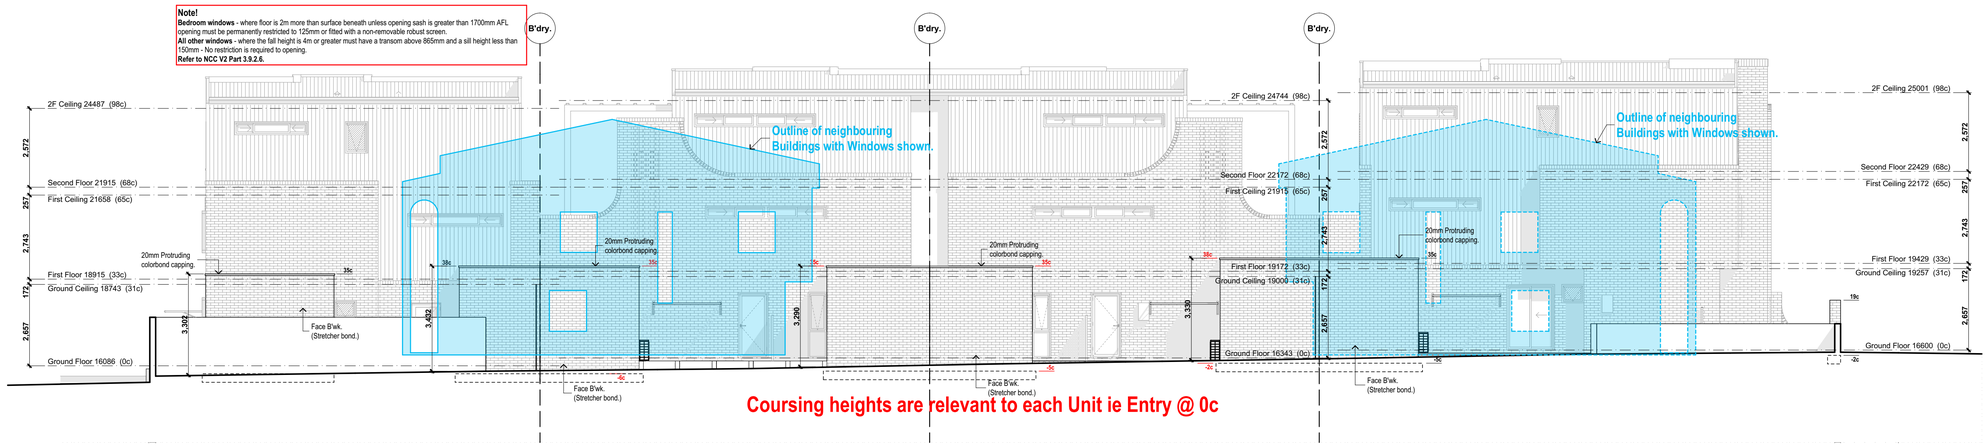


E/04a West Scale: 1:100
2.03

Coursing heights are relevant to each Unit ie Entry @ 0c

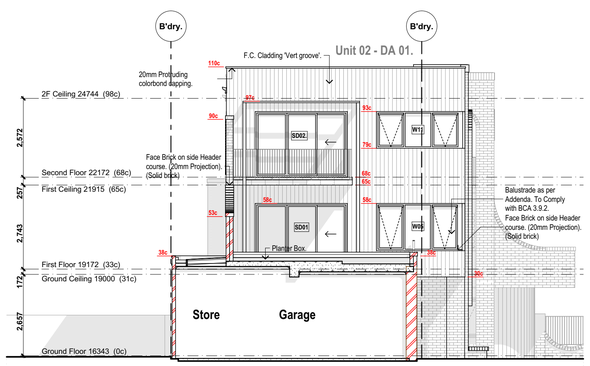


E/05 South Scale: 1:100

Coursing heights are relevant to each Unit ie Entry @ 0c

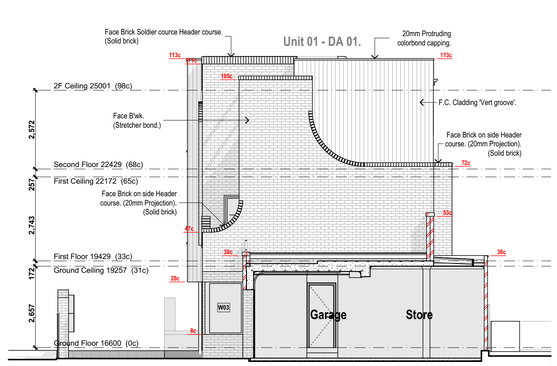


E/06 North Scale: 1:100

Coursing heights are relevant to each Unit ie Entry @ 0c

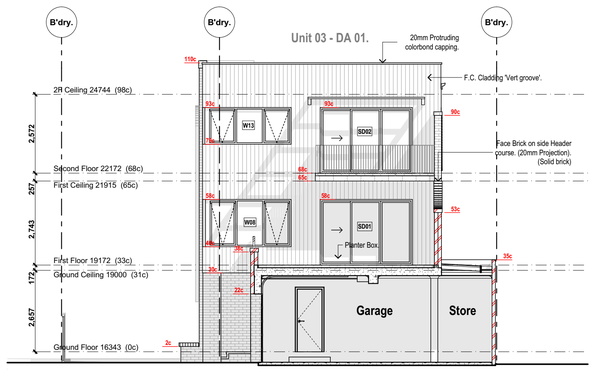

E/07 North Scale: 1:100

Coursing heights are relevant to each Unit ie Entry @ 0c

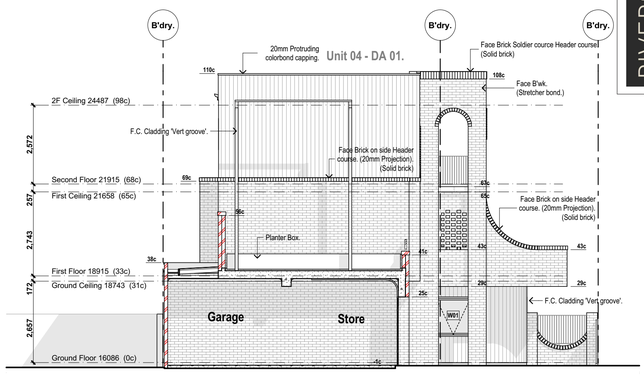

E/08 South Scale: 1:100


Coursing heights are relevant to each Unit ie Entry @ 0c

This Drawing is to be read in conjunction with all relevant Drawings related to the Project for accurate co-ordination of services. The Contractor is to check all dimensions on site before the commencement of work. Should any discrepancies occur, notify the Builder immediately. These Drawings remain the property of the Builder and shall be returned upon request.

N/A.
Elevations - MASTER DA 01
JOB No. 5096
DRG No. 4.02
Signatures:
Client:
Client:
Builder:
Permit Authority: City of Vincent
Job No. 5096
Date: 5/12/2022 at 11:49 AM
Wind Classification: TBC
Approved:
Tam-Palmerston ST
Lot 100, (#109) Palmerston St
Perth, WA 6000


A. Suite 44 Cottesloe Central Shopping Centre, 460 Stirling Highway, Peppermint Grove WA 6011
P. (08) 9242 2644 F. (08) 9384 9144 E. reception@riverstone.com.au
W. www.riverstone.com.au
© Copyright. This drawing and design is copyright and may not be reproduced or used in any way without the express written permission of Riverstone Custom Homes.

RIVERSTONE

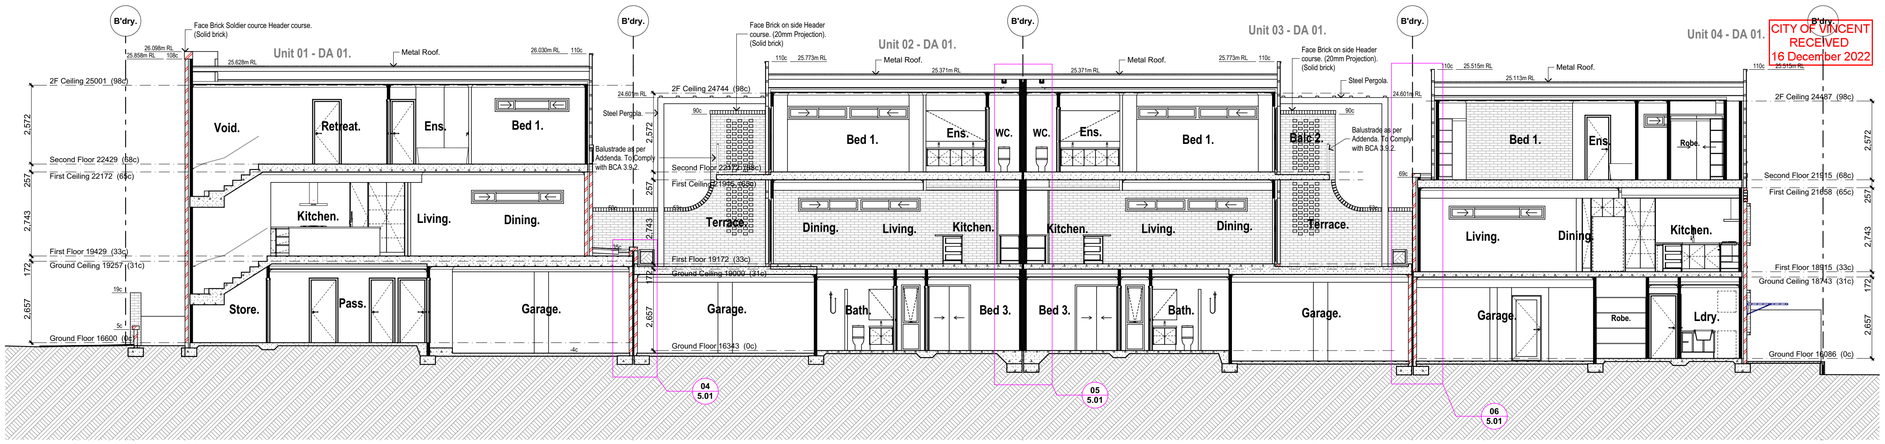


S/01 Section

Scale: 1:100

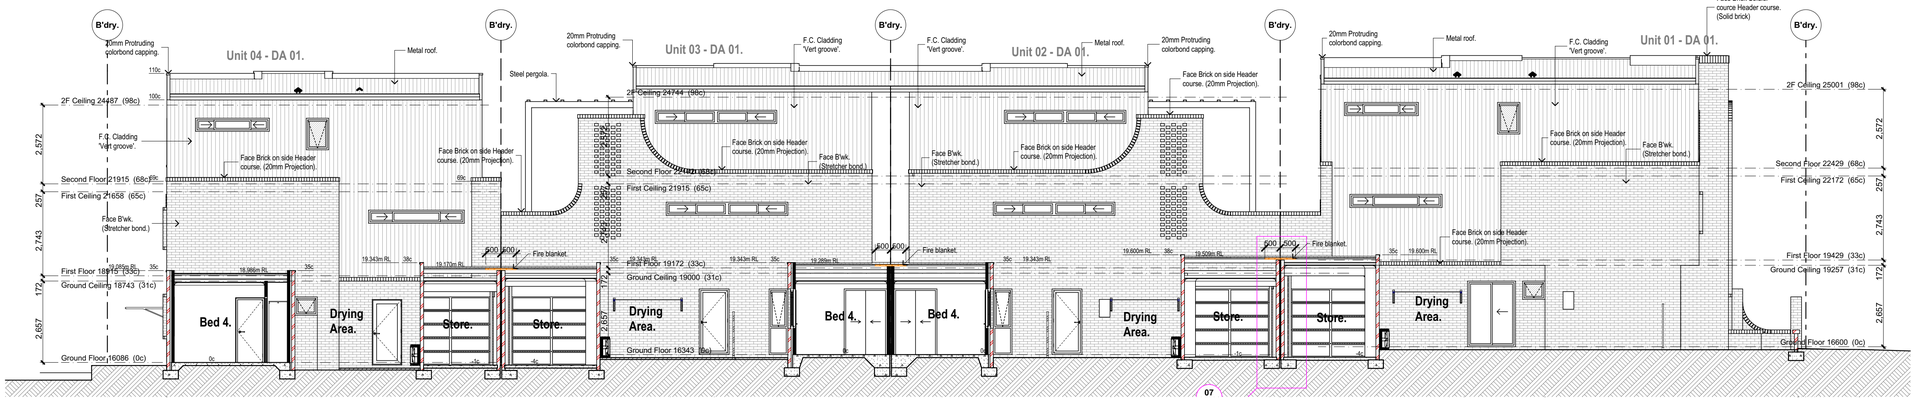


S/02 Section

Scale: 1:100

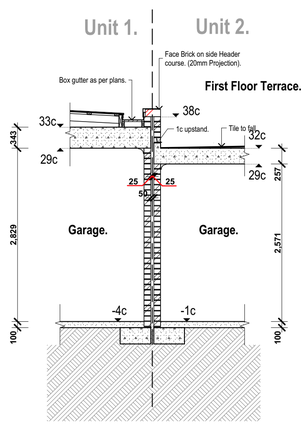


Boundary wall 1/2

Scale: 1:50

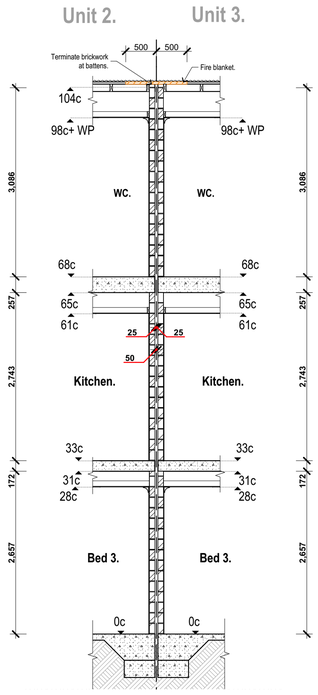


Boundary wall 2/3

Scale: 1:50

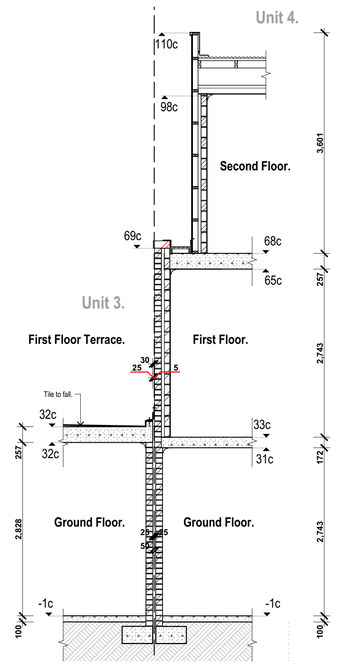

Boundary wall 3/4

Scale: 1:50

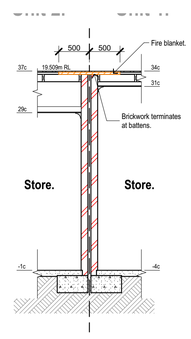

Store Boundary Wall 1/2

Scale: 1:50

This Drawing is to be read in conjunction with all relevant Drawings related to the Project for accurate co-ordination of services. The Contractor is to check all dimensions on site before the commencement of work. Should any discrepancies occur, notify the Builder immediately. These Drawings remain the property of the Builder and shall be returned upon request.

RIVERSTONE
A: Suite 44 Cottesloe Central Shopping Centre, 460 Stirling Highway, Peppermint Grove, WA 6011
T: (08) 9383 6644 E: reception@riverstone.com.au W: www.riverstone.com.au
© Copyright. This drawing and design is copyright and may not be reproduced in whole or in part or used for any other purpose without the express written permission of Riverstone Custom Homes.

Tam-Palmerston ST
Lot 100, (#109), Palmerston St
Perth, WA 6000

Sections - MASTER

Dwn No.	Job No.	Rev No.	BAL Rating
5.01	5096	DA 01	N/A.

Client:
Client:
Builder:
Signature:
Date:
Local Authority: City of Vincent
Wind Classification: T.B.C.
Amendments:
Date: 5/12/2022 at 11:49 AM
Drawn: S.McChesney
Plan:

Planning Doc's

C:\Users\MDaun\Riverstone\Riverstone - Drafting\pdf\Drawings\Working\Jobs Arch\Cad\5096 Tam - Palmerston\M01 Architectural PLN\MASTER 5096 Tam - Palmerston v24.pln